FAT FACE DEPOT WAREHOUSE

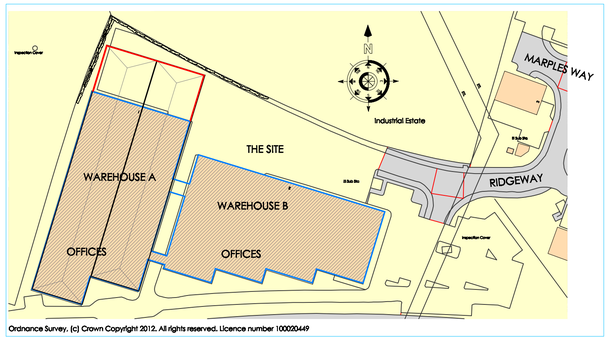

Ordnance Survey, (c) Crown Copyright 2012. All rights reserved. Licence number 100020449

Site Location Plan 1:1250

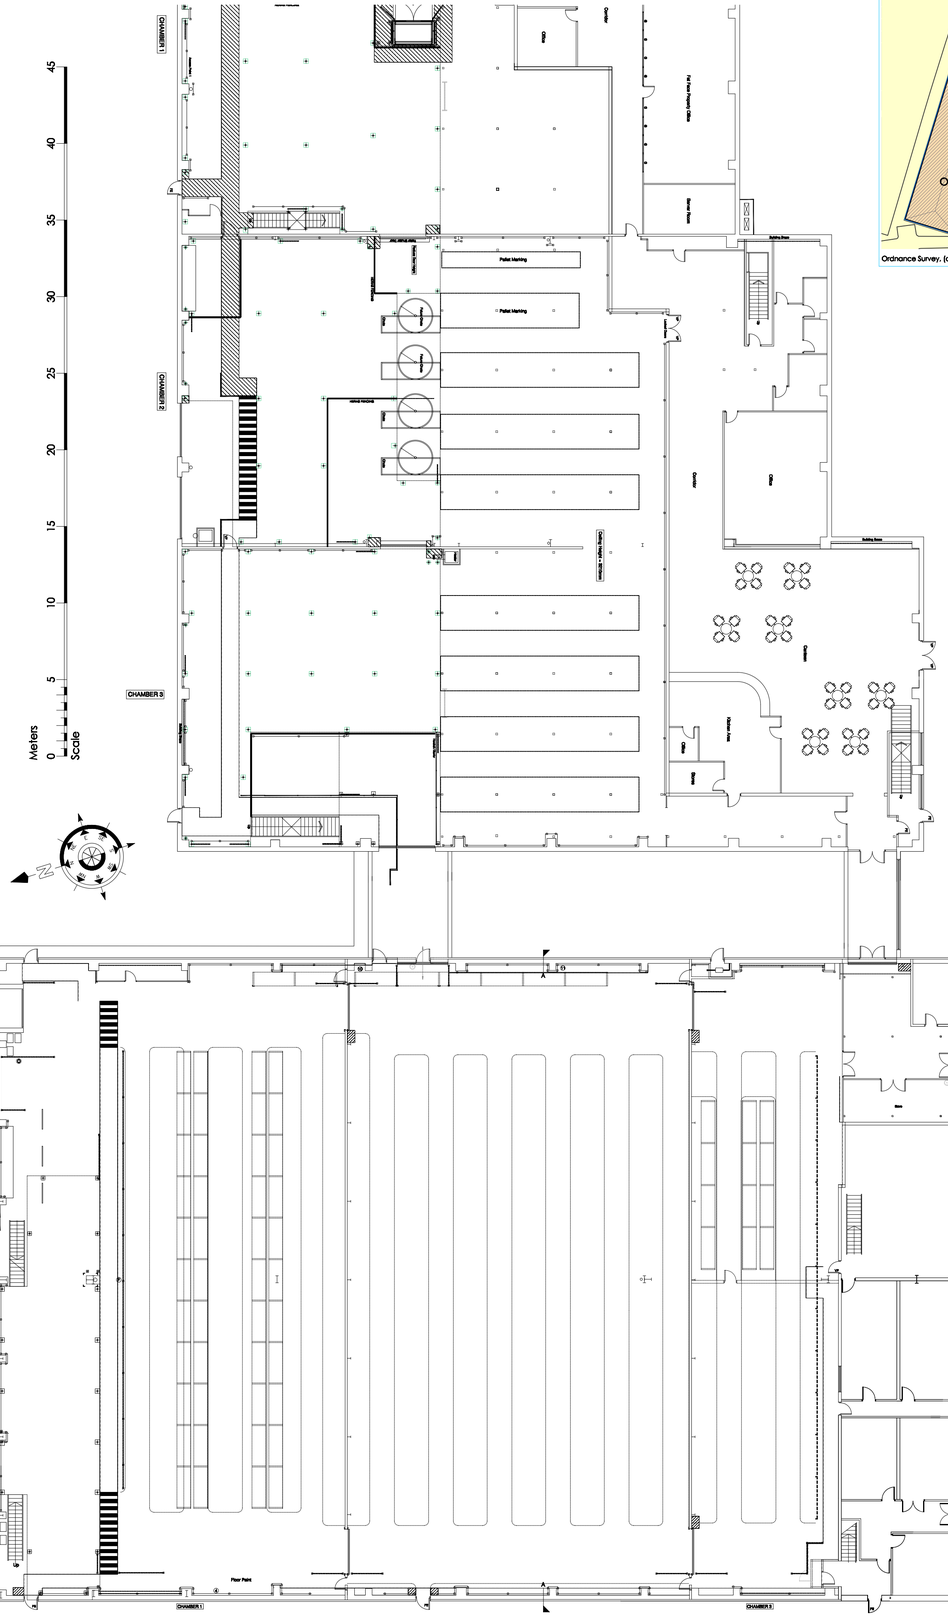

EXISTING GROUND FLOOR PLAN

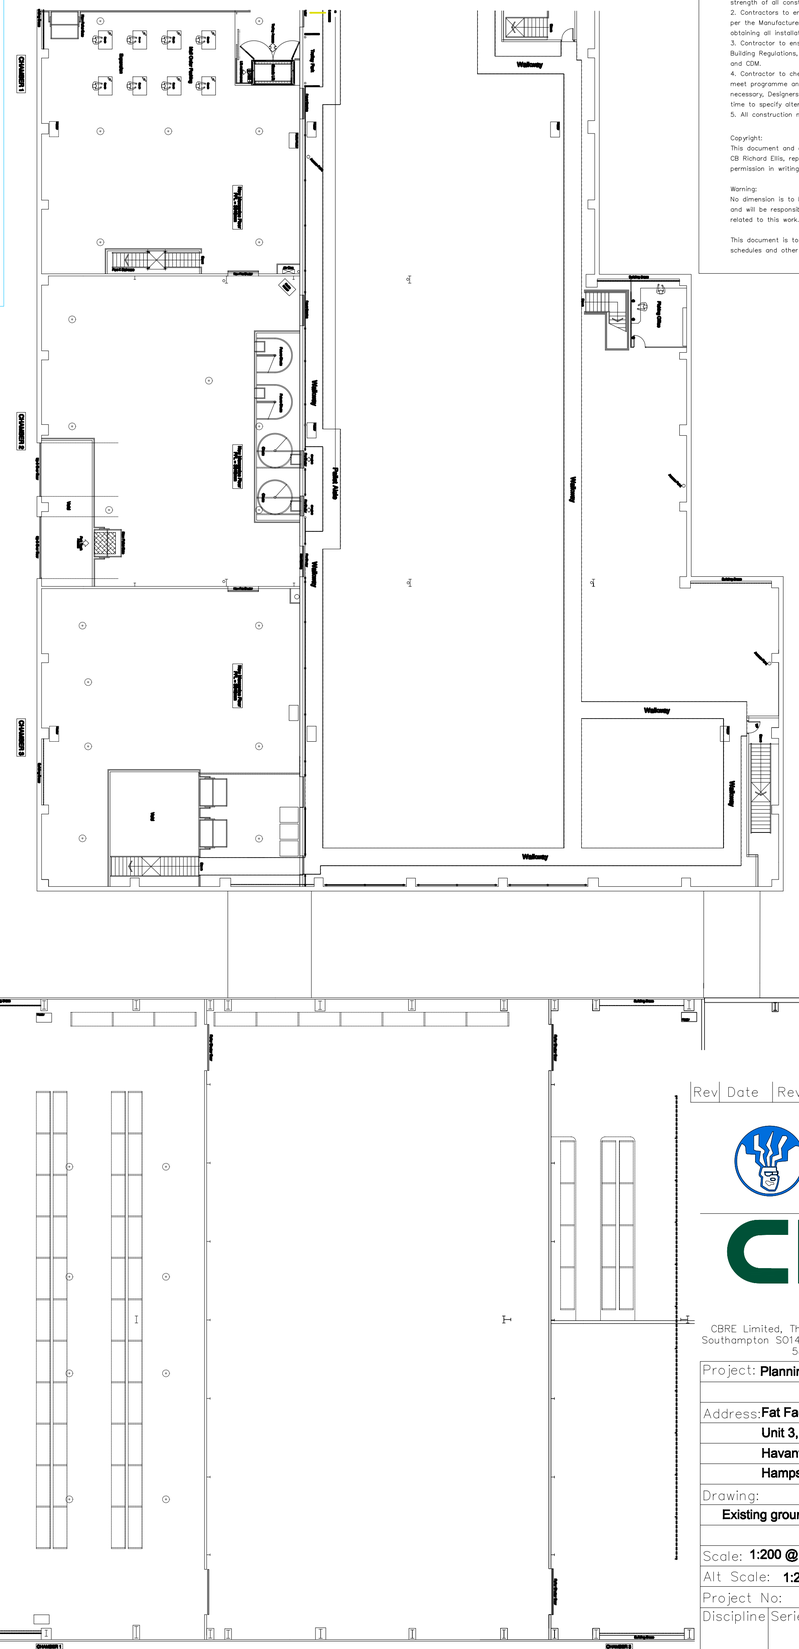

EXISTING FIRST FLOOR PLAN

General Note:
1. Contractors to advise on all details and to ensure structural stability and strength of all construction.
2. Contractors to ensure that all specified materials are applied and installed as per the Manufacturers recommendations; Contractor is responsible for obtaining all installation data and related information.
3. Contractor to ensure that all services comply with with Local Authorities, Building Regulations, Environmental Health requirements Planning Regulations and CDM.
4. Contractor to check on delivery times and specified materials and fittings to meet programme and place orders for special items prior to construction. If necessary, Designers and Clients to be advised of any problems in sufficient time to specify alternatives.
5. All construction materials to comply with current fire regulations.

Copyright:
This document and all information contained herein is the sole property of CB Richard Ellis, reproduction in any form is strictly forbidden unless permission in writing is obtained.

Warning:
No dimension is to be scaled from this drawing. All Contractors must visit site and will be responsible for taking and checking all dimensions and conditions related to this work. Designer must be advised of any discrepancies in writing.

This document is to be read in conjunction with the Specification, Bill of schedules and other related drawings where applicable.

Rev	Date	Revision Description	Int.	Checked

fat face

CBRE

CBRE Limited, The Quay, 30 Channel Way, Ocean Village, Southampton SO14 ETG : 02380 338811 Fax : 02380 236 588 Web : www.cbre.com

Project:	Planning application		
Address:	Fat Face Clothing Unit 3, The Ridgeway Havant Hampshire PO9 1QJ		
Drawing:	Existing ground floor plan and part first floor plan		
Scale:	1:200 @ A1	Date:	08.01.12
Alt Scale:	1:200	Status:	
Project No:		Drawn:	MNC
Discipline	Series No.	Dwg. No. 01	Rev. No.
File Path:			