# 3C DANESBROOK LANE
# WATERLOOVILLE
# PROPOSED PLANS

P|PERMIT

1ST FLOOR EXTENSION

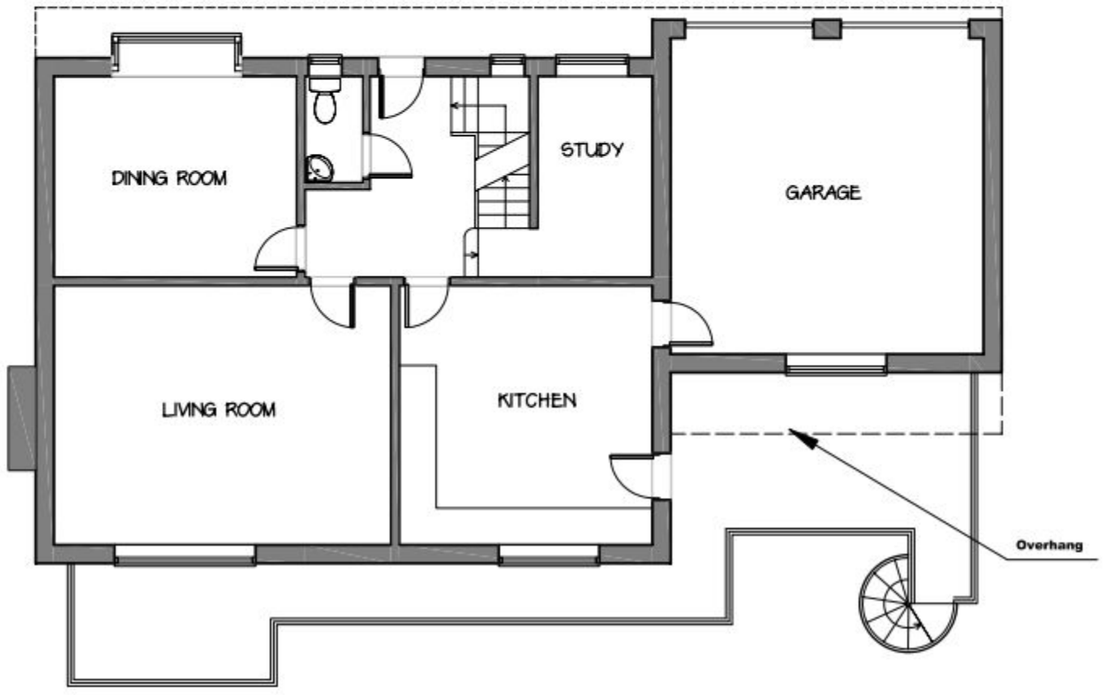


GROUND FLOOR PLAN

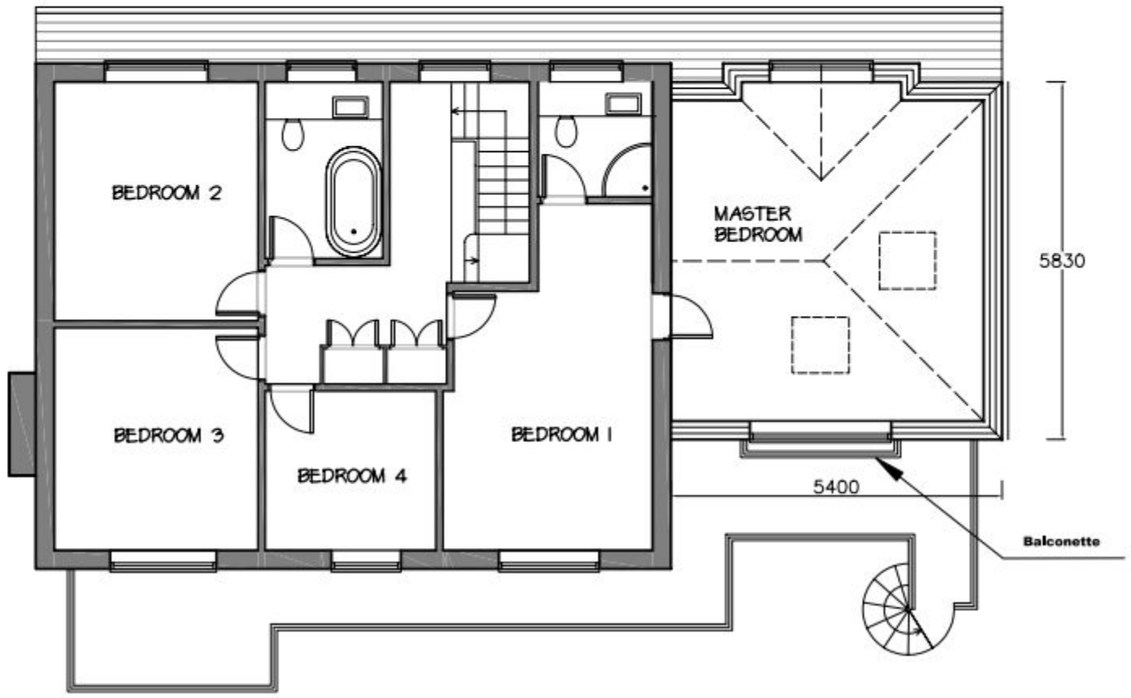


FIRST FLOOR PLAN

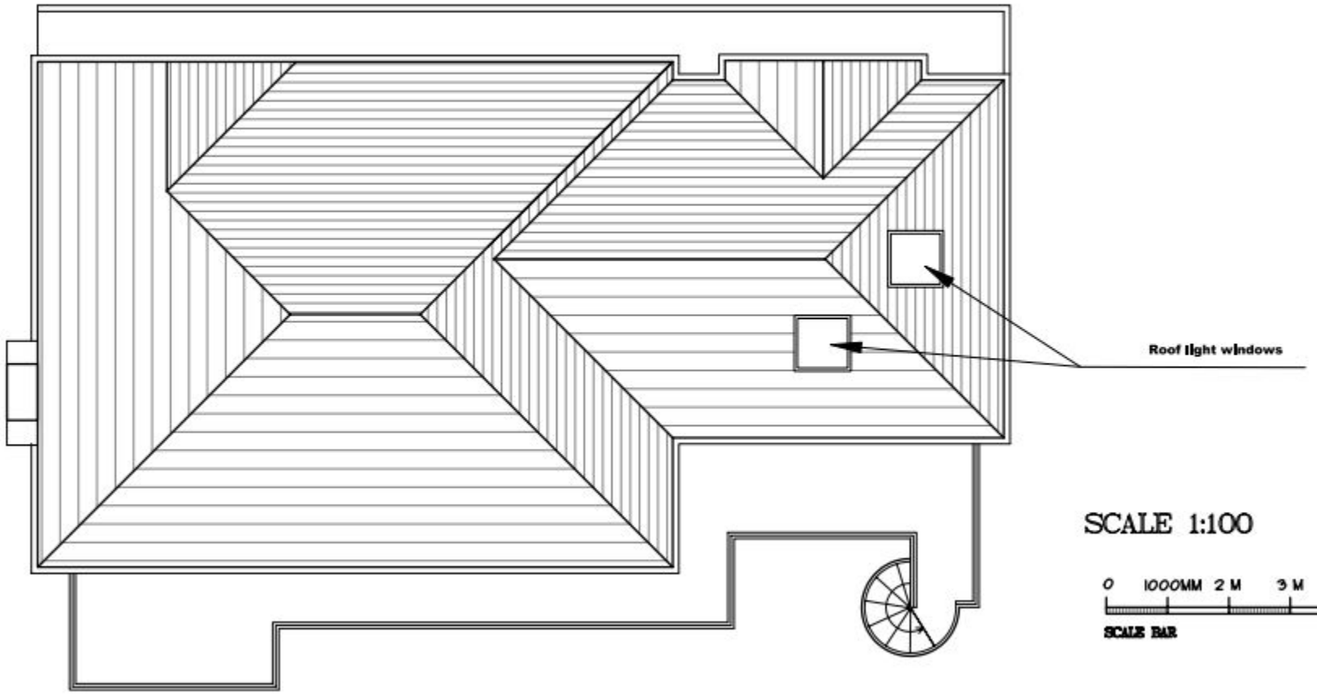


ROOF PLAN

SCALE 1:100

0 1000MM 2 M 3 M 4 M 5 M

SCALE BAR

N

| | | | |
|---|---|---|---|
| FIRST FLOOR EXTENSION<br>3C DANESBROOK LANE<br>WATERLOOVILLE | | | |
| PLANNING DRAWINGS<br>PROPOSED PLANS | | | |
| SCALE<br>1:100@A3 | DATE<br>AUGUST 11 | DRAWN<br>AW | CHECKED |
| DRAWING NUMBER | 65-05 | | |
| REVISION | | | |

# 3C DANESBROOK LANE
# WATERLOOVILLE

## PROPOSED ELEVATIONS

PERMIT

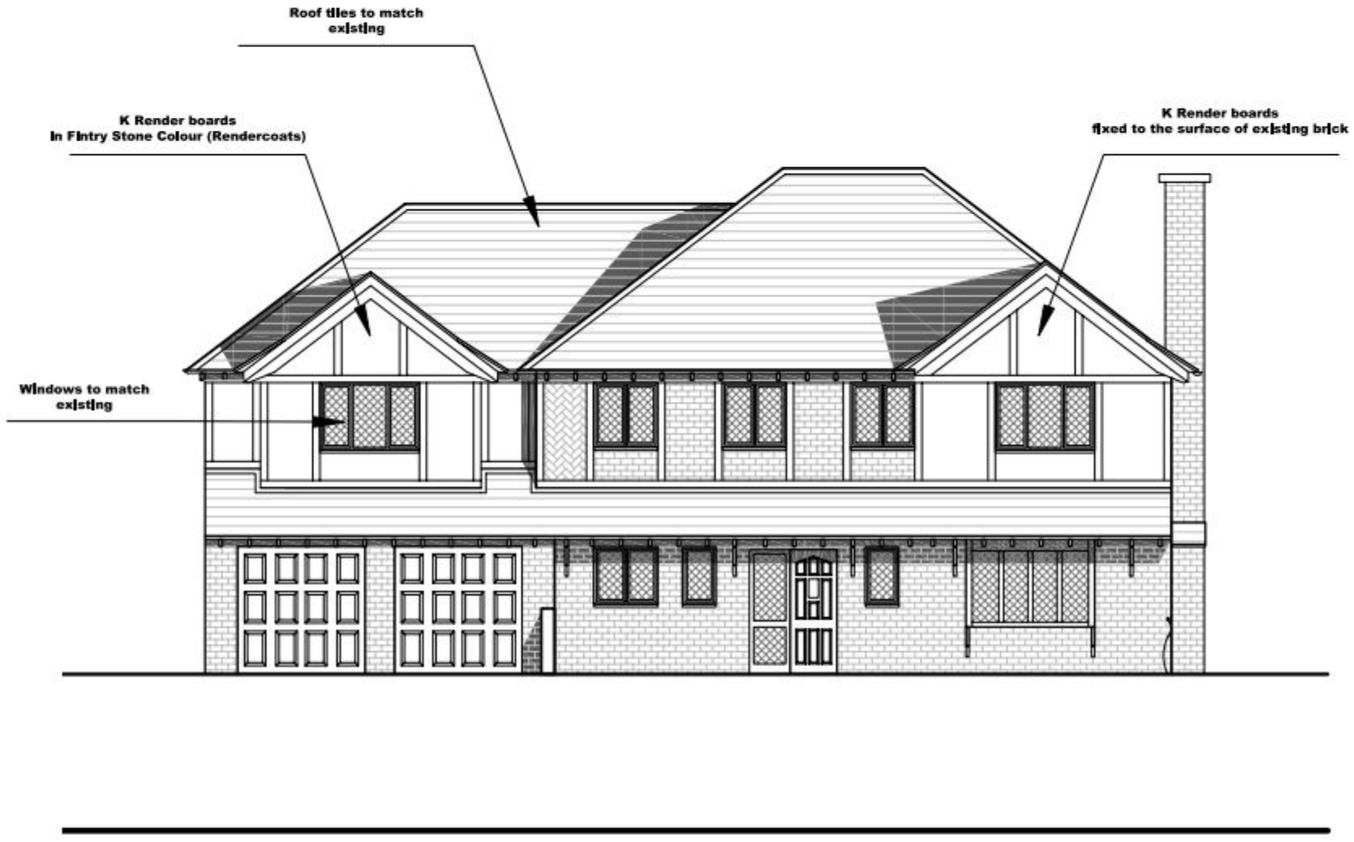


NORTH ELEVATION

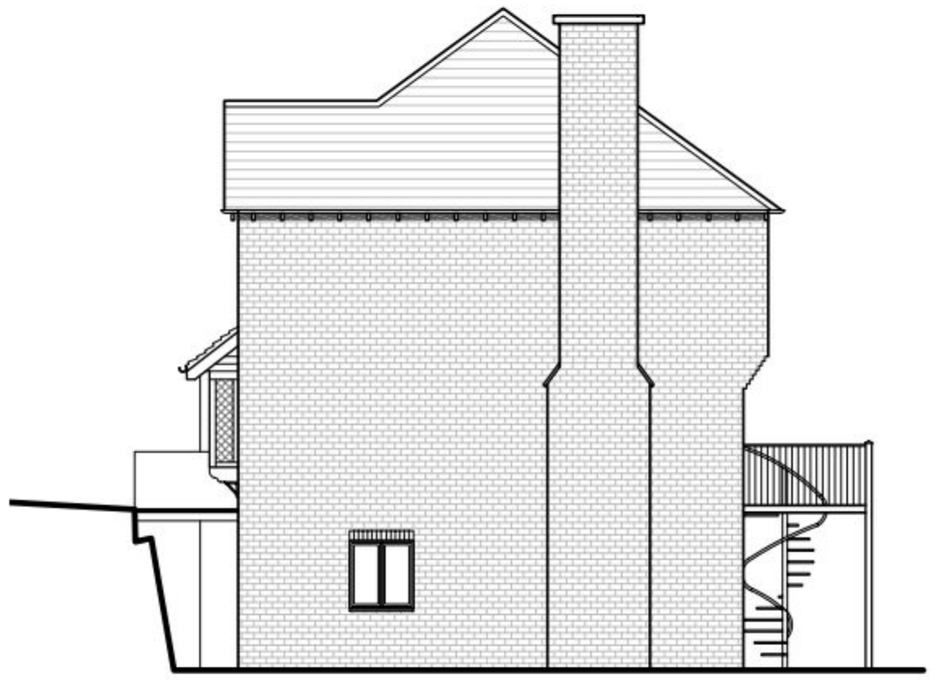

WEST ELEVATION – NO CHANGE

SCALE 1:100

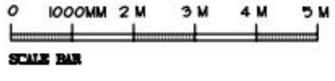


| | | | |
|---|---|---|---|
| FIRST FLOOR EXTENSION<br>3C DANESBROOK LANE<br>WATERLOOVILLE | | | |
| PLANNING DRAWINGS<br>PROPOSED ELEVATIONS 1 OF 2 | | | |
| SCALE<br>1:100@A3 | DATE<br>AUGUST 11 | DRAWN<br>AW | CHECKED |
| DRAWING NUMBER | 65-06 | | |
| REVISION | | | |

# 3C DANESBROOK LANE
# WATERLOOVILLE

## PROPOSED ELEVATIONS

PERMIT




SOUTH ELEVATION

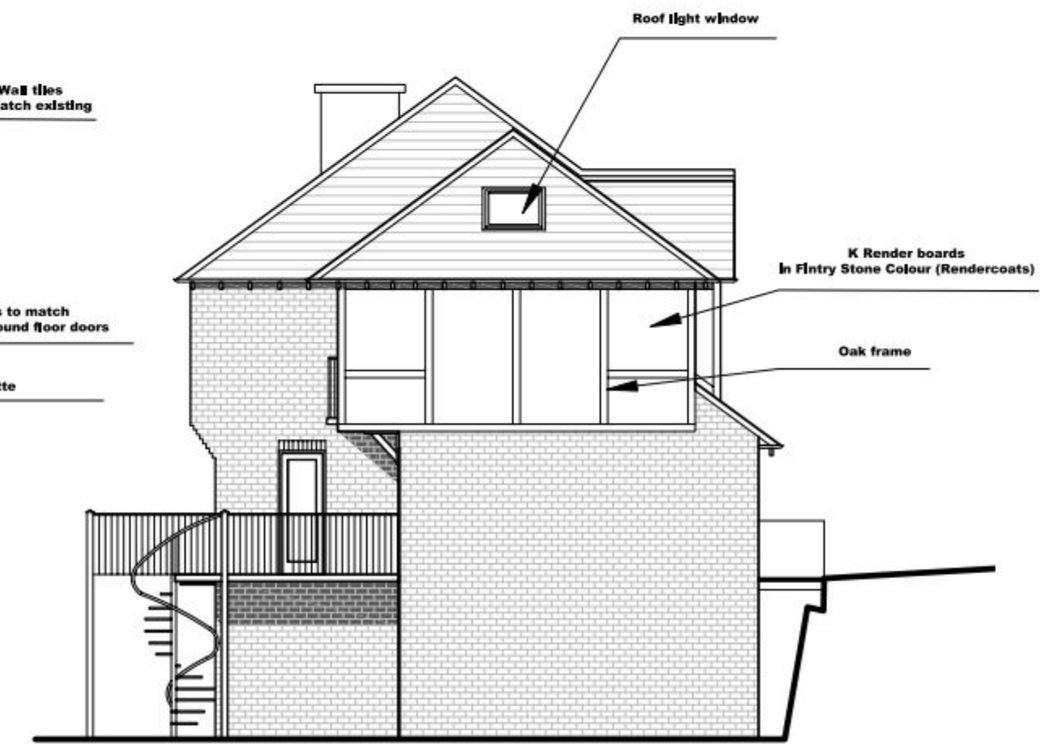


EAST ELEVATION

SCALE 1:100




| | | | |
|---|---|---|---|
| FIRST FLOOR EXTENSION<br>3C DANESBROOK LANE<br>WATERLOOVILLE | | | |
| PLANNING DRAWINGS<br>PROPOSED ELEVATIONS 2 OF 2 | | | |
| SCALE<br>1:100@A3 | DATE<br>AUGUST 11 | DRAWN<br>AW | CHECKED |
| DRAWING NUMBER | 65-07 | | |
| REVISION | | | |