PROPOSED NEW PITCHED ROOF TO EX GARAGE AT 15, GARDEN CLOSE, HAYLING ISLAND, HANTS. FOR MR & MRS R. LLOYD JONES

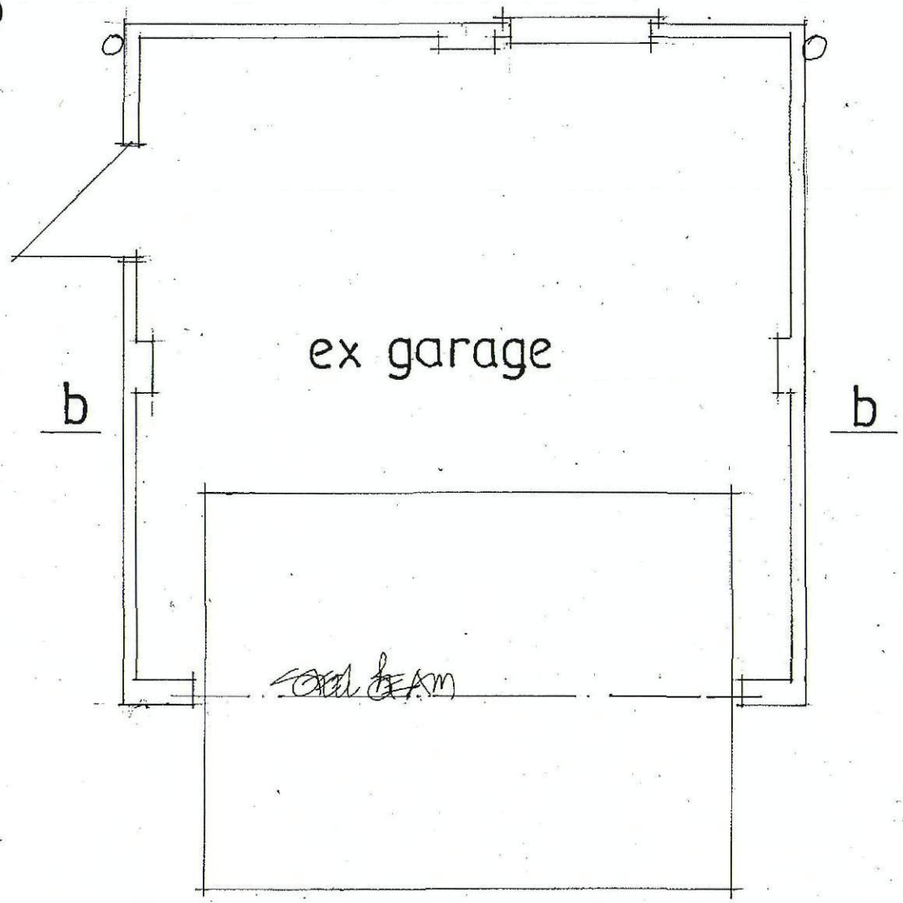

PROPOSED

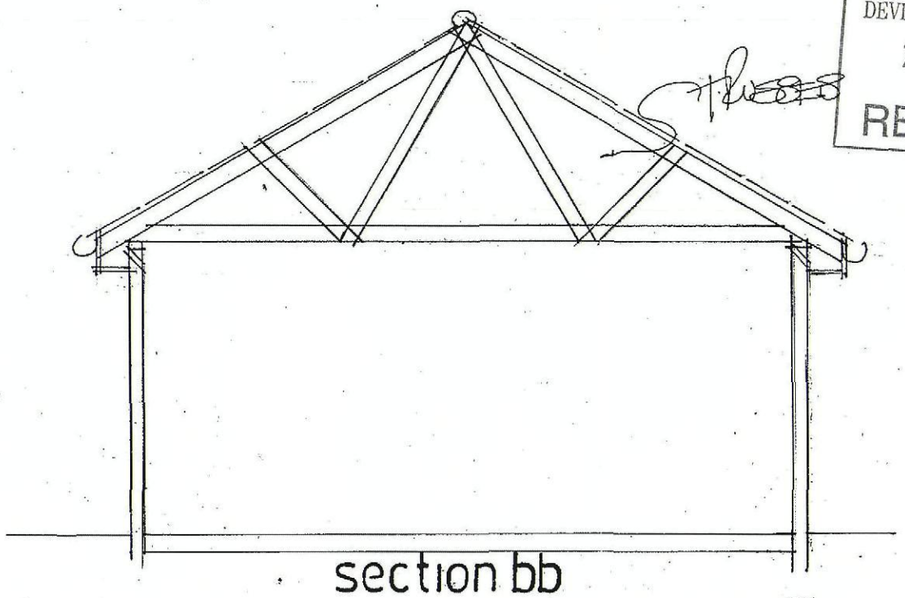

section bb

HAVANT BOROUGH COUNCIL
DEVELOPMENT CONTROL
28 JUN 2010
RECEIVED

B.O.H.
PERMIT

CHECK FOUNDATIONS
* STABILITY TO BE THE COMPLETE RESPONSIBILITY OF THE BUILDER/OWNER

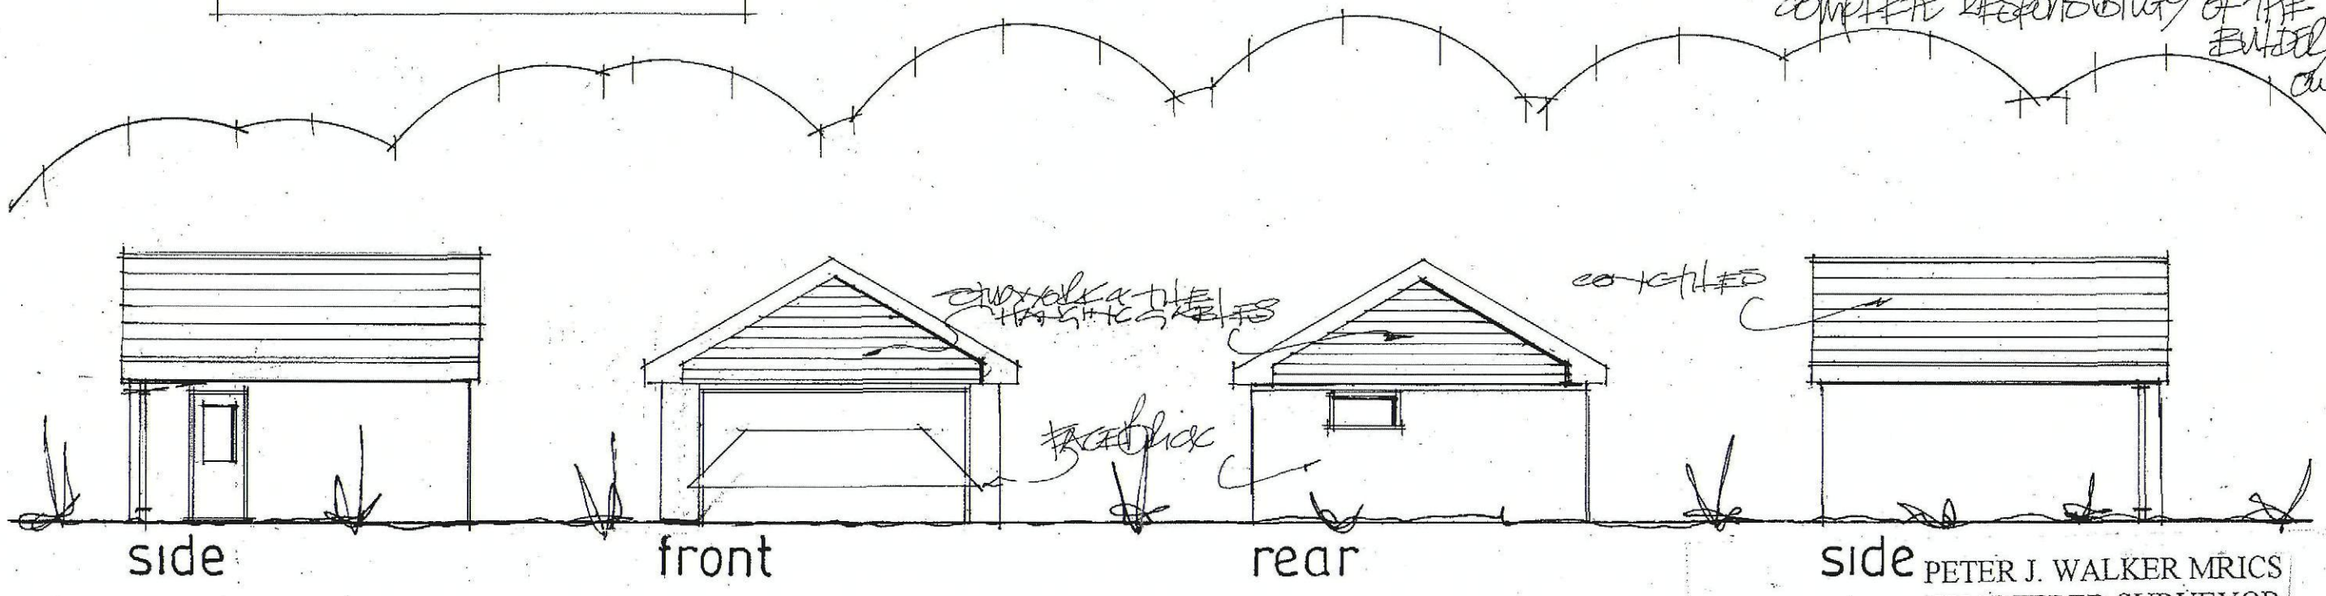

date june 10
scale 1·50 1·100

Planning

PETER J. WALKER MRICS
CHARTERED SURVEYOR
182 SEAFRONT, HAYLING ISLAND, HANTS
PO11 9 AN
TEL : 02392 467571