

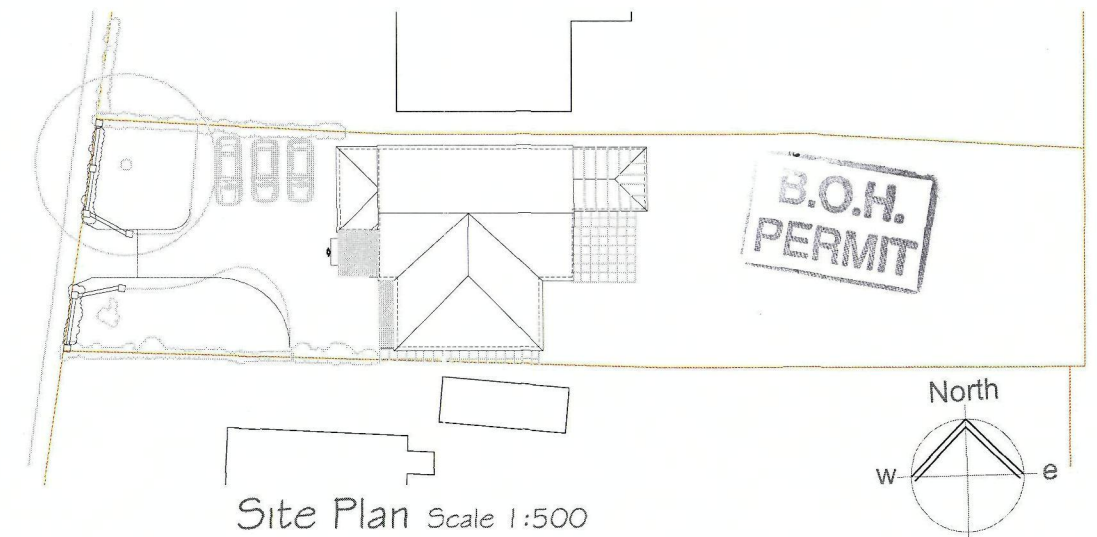
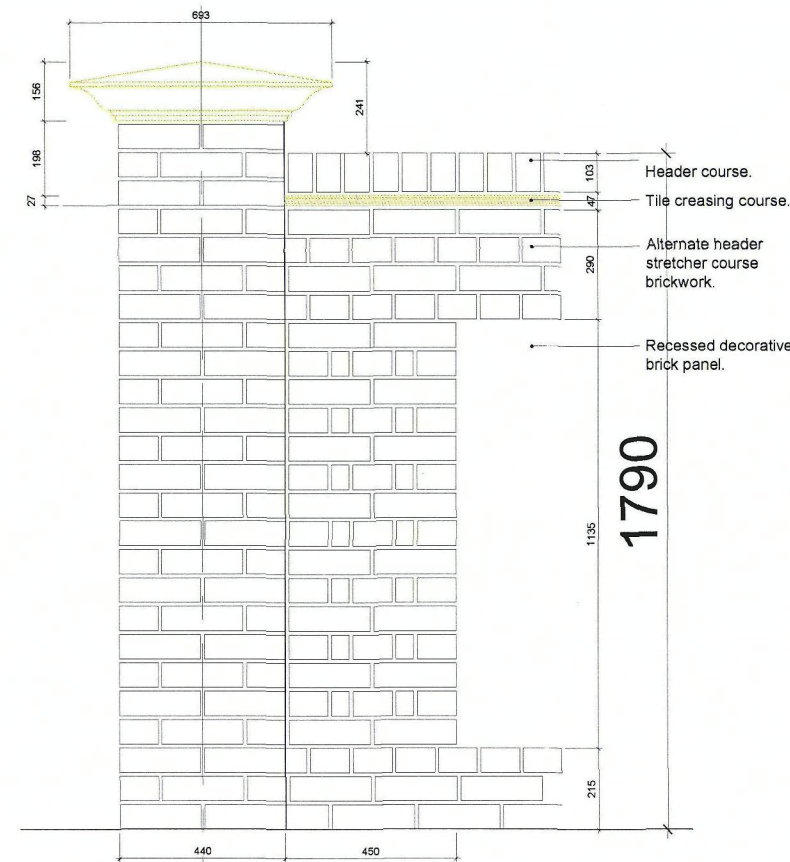


PLANNING APPLICATION ISSUE

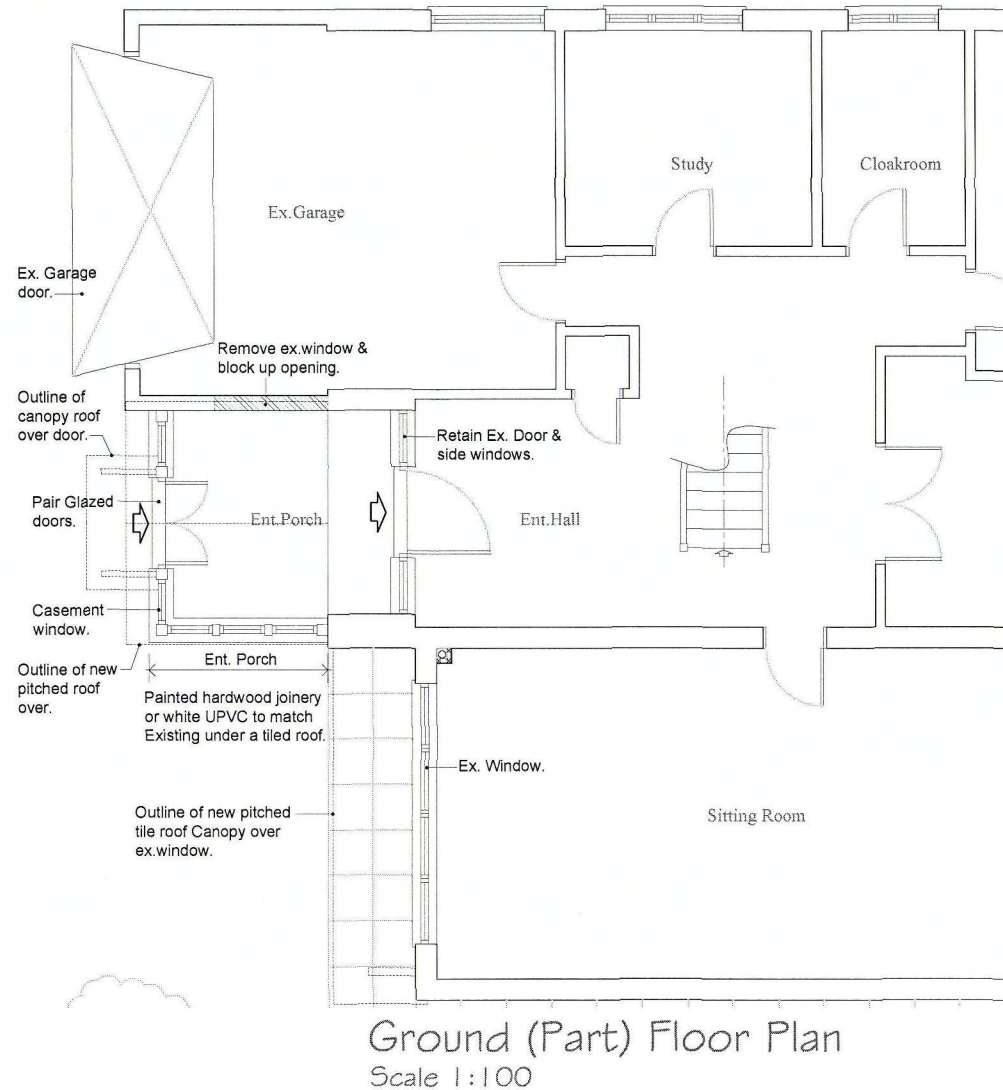

This drawing has been prepared for the sole purpose of achieving Planning Approval.
This drawing does not purport to be a production drawing for tender or construction purposes.

This drawing has been prepared based on survey drawings and information prepared by others. All dimensions and levels must be checked and verified on site before commencement of works.

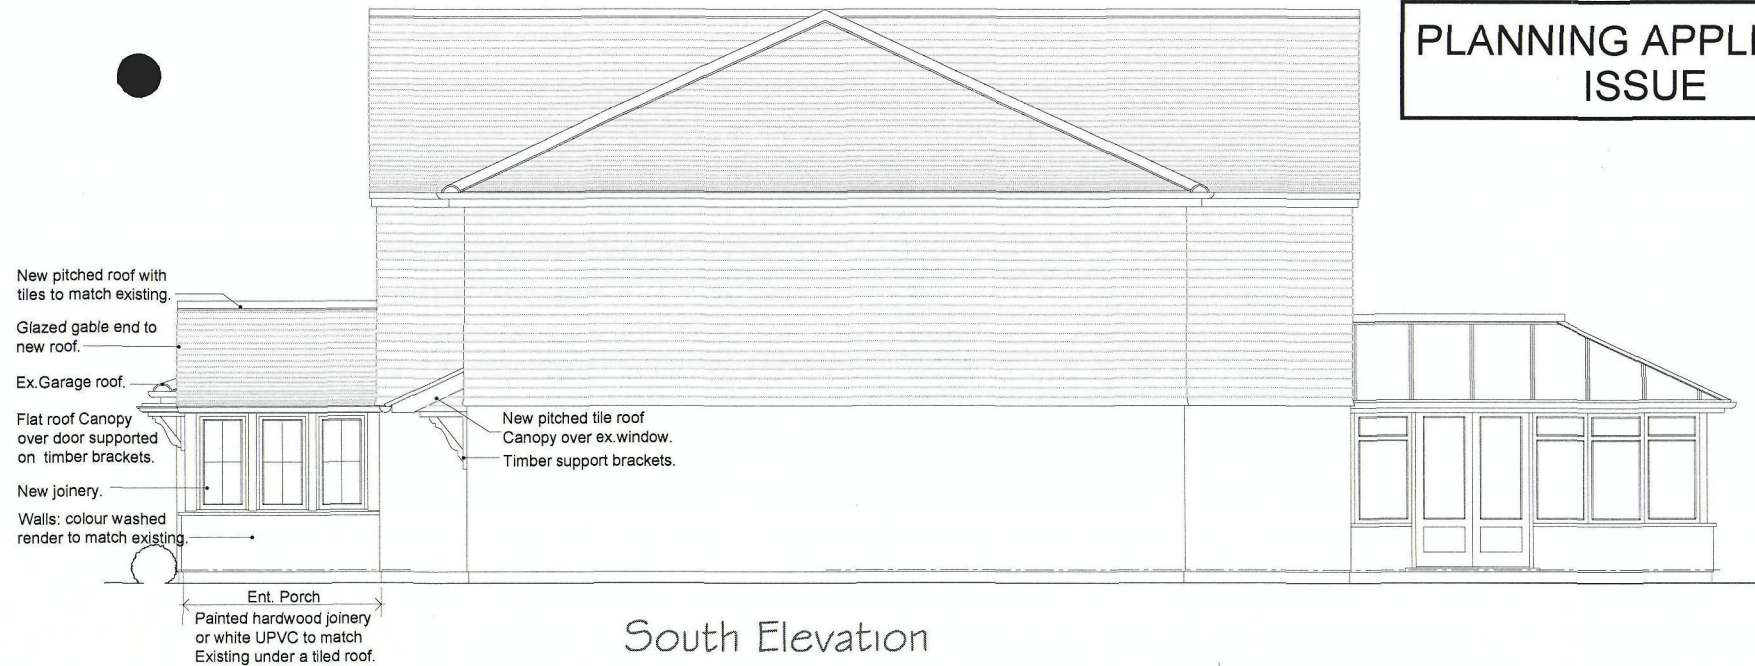

REPLACE Ex.FRONT GARDEN WALL & CONIFER HEDGE WITH NEW DECORATIVE BRICK WALL.
No. 11a LANGSTONE ROAD. LANGSTONE. HAVANT. HAMPSHIRE.

REVISIONS
05.05.10 - Planning Application Issue.
26.05.10 - rev. & Planning Application Issue.

PROPOSED
Dwg. No. 101(A)
Scale. 1:100
Date. 31.04.10