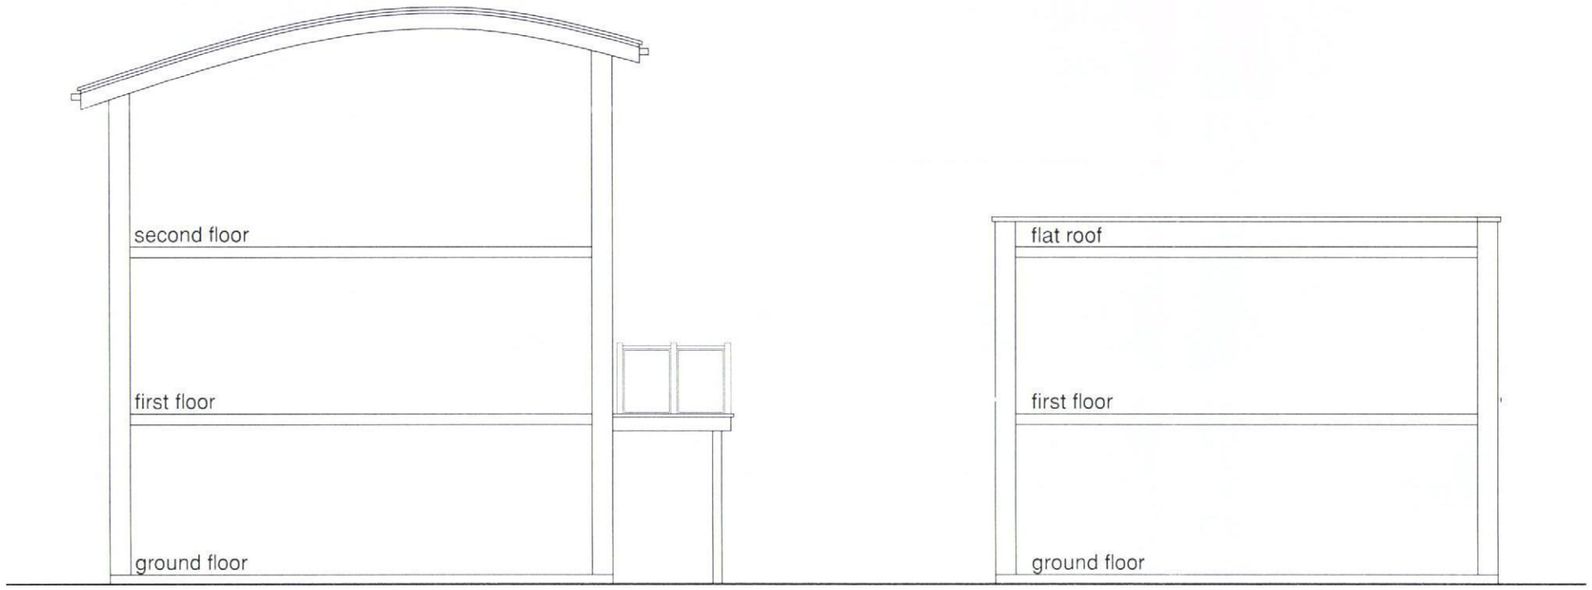

PROPOSED SECTION

EXISTING SECTION

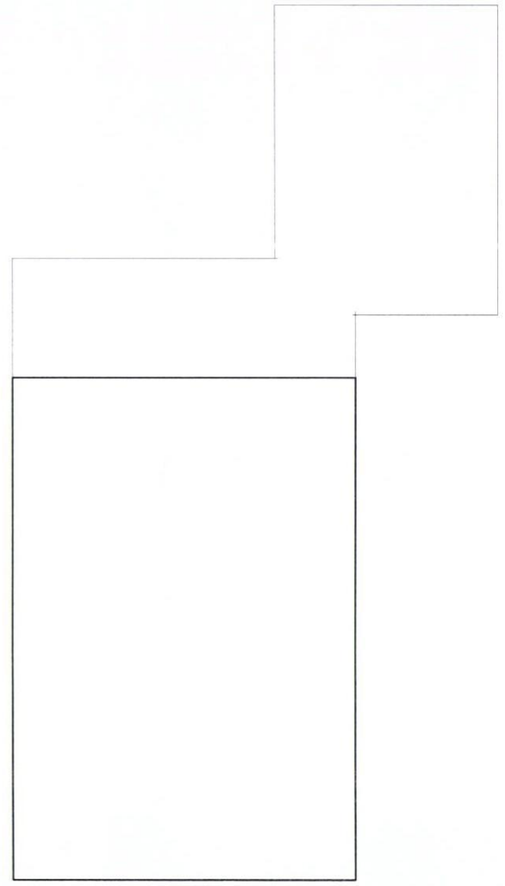

Roof Plan - Proposed

HAVANT BOROUGH COUNCIL
23 NOV 2011
RECEIVED

PROJECT
Proposed Alterations to 20 Sandy Beach Estate
Hayling Island

CLIENT
Mr J McMahon

DRG TITLE
Sections
Roof Plan- Proposed

PROJECT NO. 11021 DRAWING NO. 103 SCALE as shown REV -

	ORIGINAL ISSUE	-	-
Rev	DESCRIPTION	Dwn / Date	Chk / Date

This drawing is copyright and must not be disclosed to third parties without permission
Scaled dimensions are not to be used for construction

4 Queensgate
Queens Road
Fareham
Hampshire
PO16 0NW

Tel: 01329 288911
Fax: 01329 221913
E-mail: admin@m2architecture.com

m2 architecture
architectural technologist