PERMIT

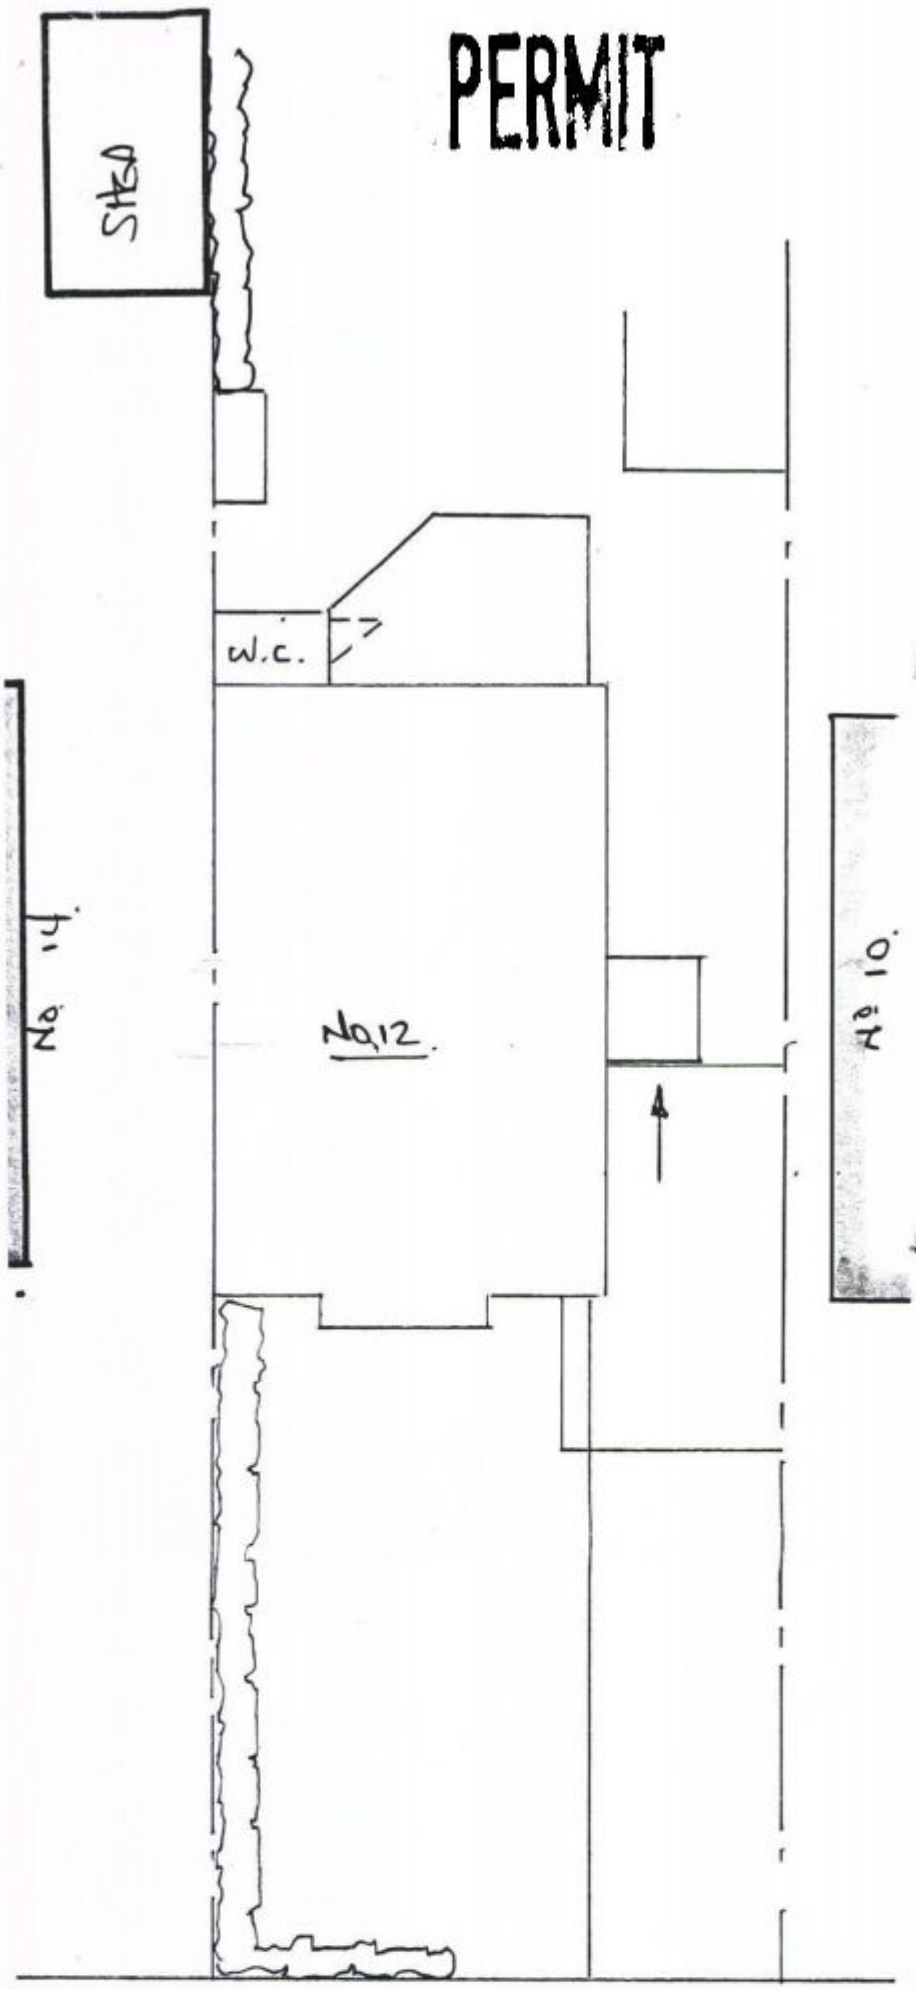

EXISTING

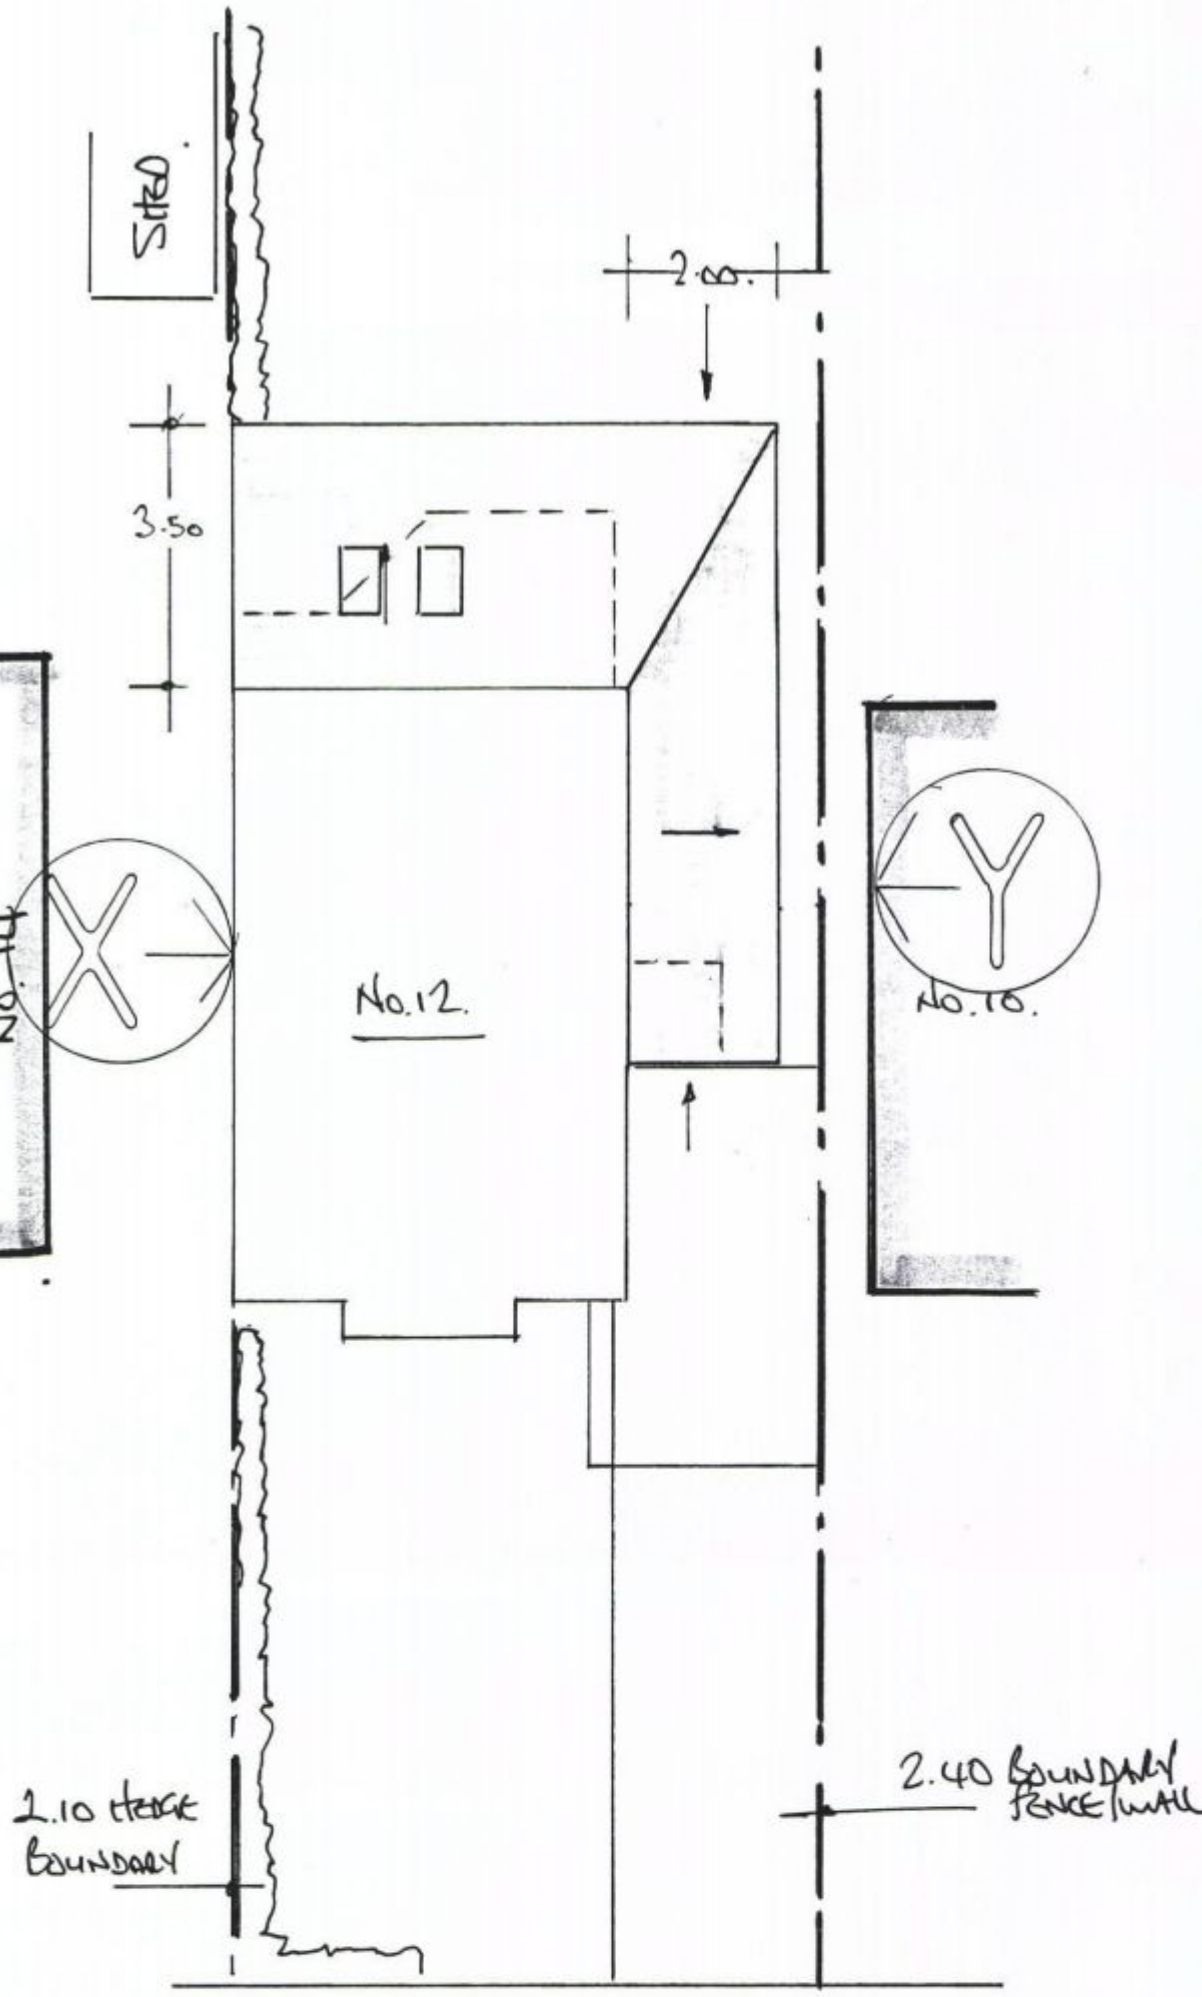

PROPOSED

HAVANT BOROUGH COUNCIL
04 JUL 2011
RECEIVED

A1.

PENNY COOPER
12. TITE CRESCENT.
PURBROOK
PO7. 5EU.

EXISTING & PROPOSED
PLAT LAYOUT
SCALE 1:100.