PERMIT

RIDGE 71.9

FL DATUM 66.5

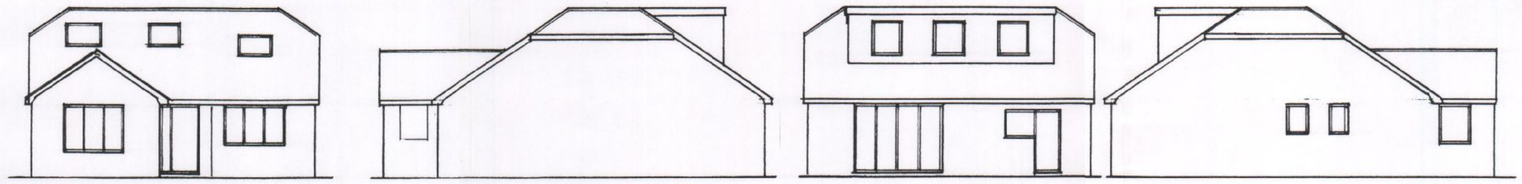

FRONT ELEVATION | WEST ELEVATION | REAR ELEVATION | EAST ELEVATION

EXISTING

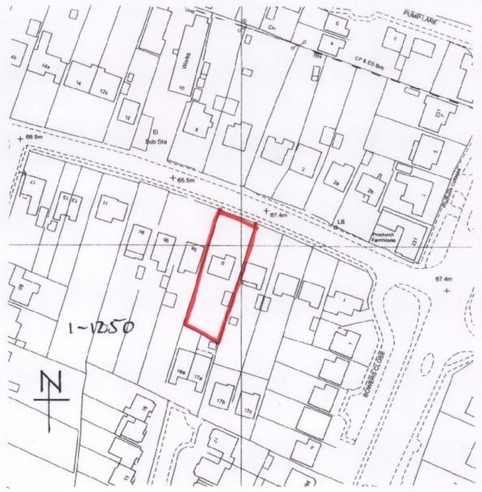

RIDGE 71.9

FL DATUM 66.5

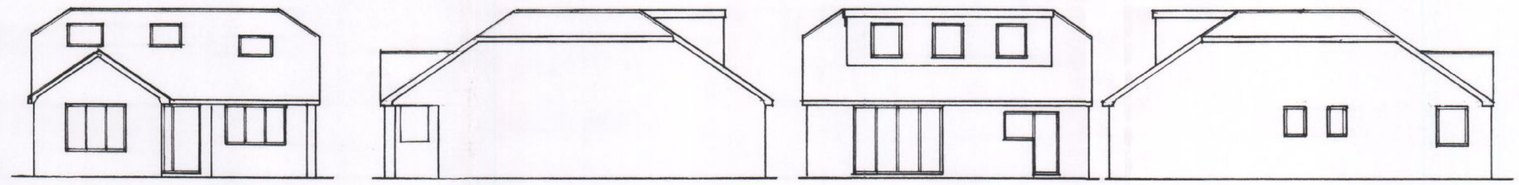

FRONT ELEVATION | WEST ELEVATION | REAR ELEVATION | EAST ELEVATION

PROPOSED

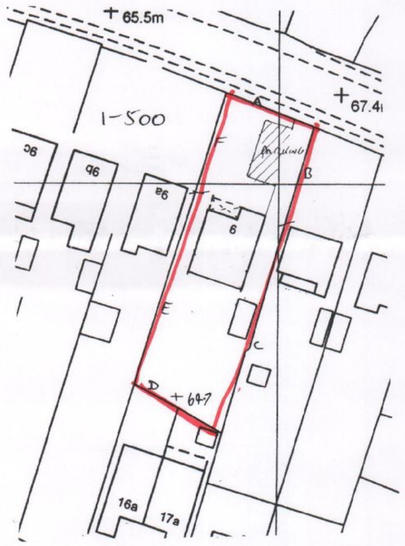

A – 500 BK WALL TO REMAIN
B – 1M TIMBER FENCE TO BE INSTALLED
C – 1.8M " "
D – 1.8M EXISTING TIMBER FENCE TO REMAIN
E – 1.8M TIMBER FENCE TO BE INSTALLED
F – INFILLING HEDGE TO BE LEFT

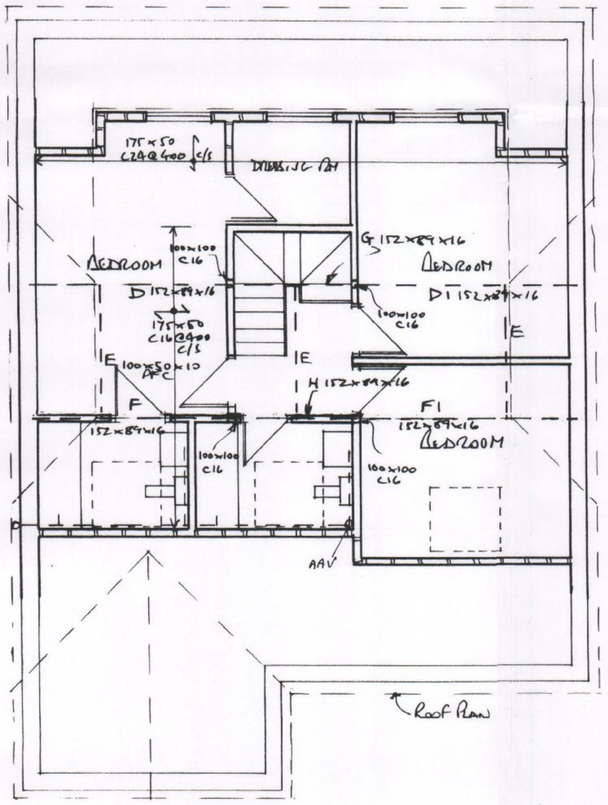

FIRST FLOOR EXISTING

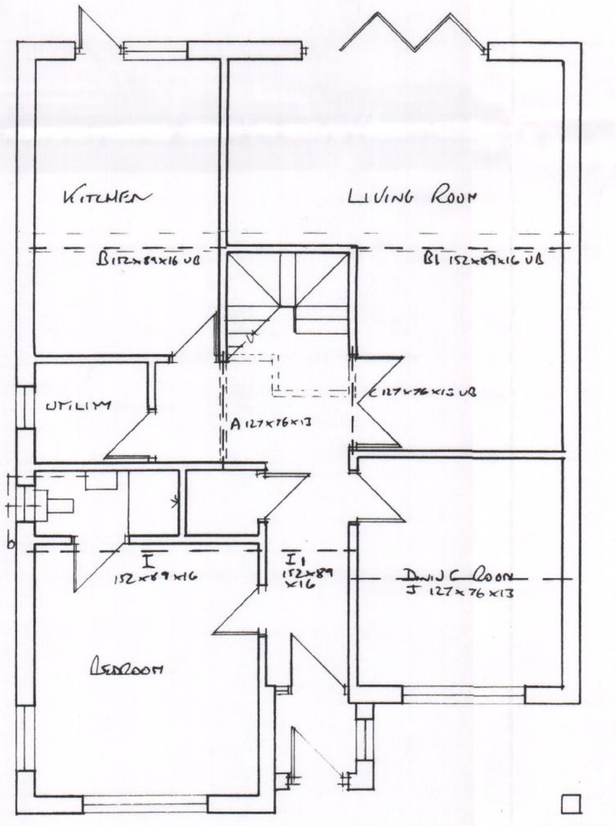

GROUND FLOOR

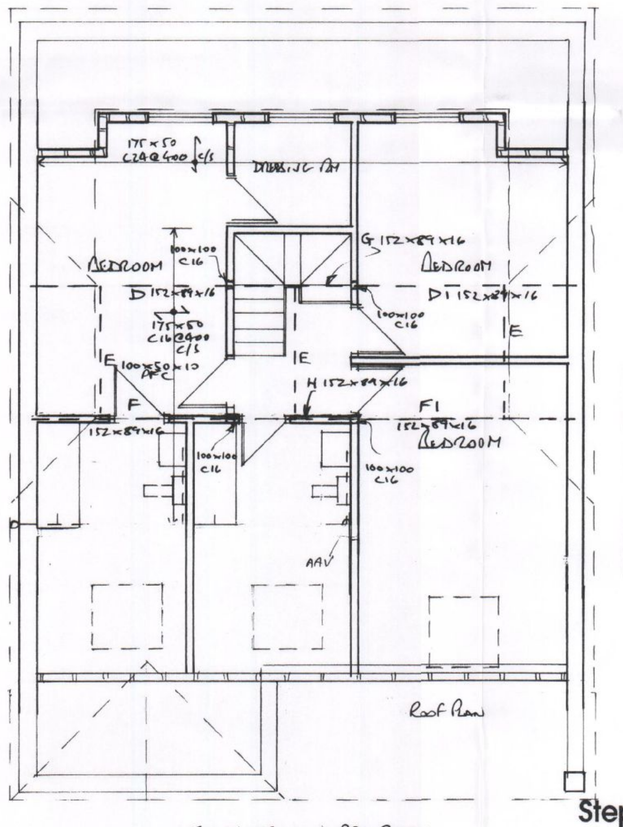

FIRST FLOOR PROPOSED

HAVANT BOROUGH COUNCIL
11 OCT 2011
RECEIVED

Stephen Bromley Associates Limited
Chartered Building Surveyors

5 West Street, Shoreham-by-Sea, West Sussex BN43 5WF.
Tel: Shoreham-by-Sea (01273) 453230. Fax: (01273) 453696

PROPOSED EXTENSION AND LOFT CONVERSION
at
9 LOVEDEAN LANE WATERLOOVILLE

Scale 1-50 1-100 1-500 1-1250
Dan Sept 2008
Dwg No 8896/ 5A