
LAND ADJACENT TO 32 HIGH LAWN WAY, LEIGH PARK, HAMPSHIRE.

REFUSE

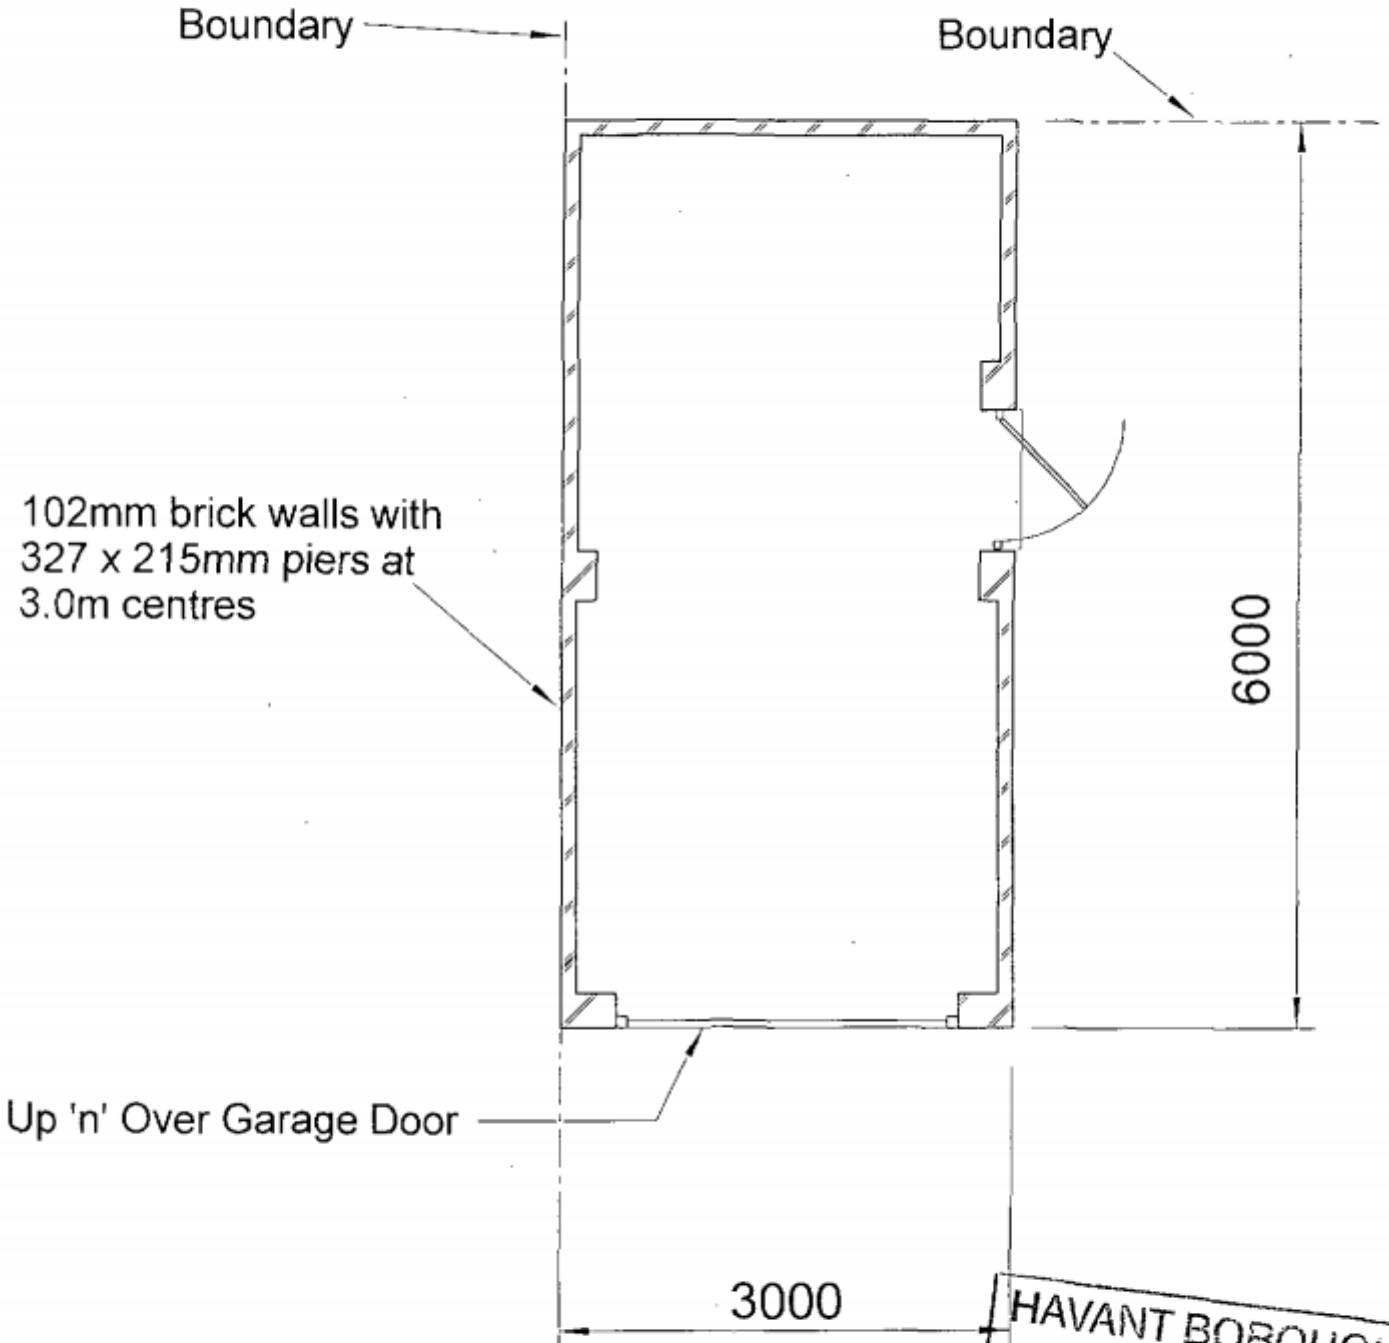

HAVANT BOROUGH COUNCIL
15 OCT 2018
RECEIVED


PLAN ON GARAGE

Scale 1:50


Drwg. No. 1994.02

LAND ADJACENT TO 32 HIGH LAWN WAY, LEIGH PARK, HAMPSHIRE.

REFUSE

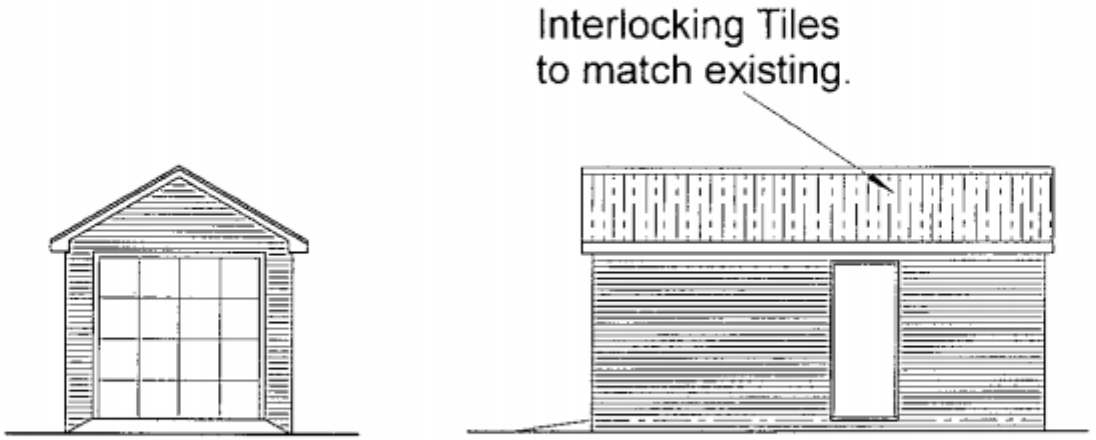

Front Elevation **Side Elevation**

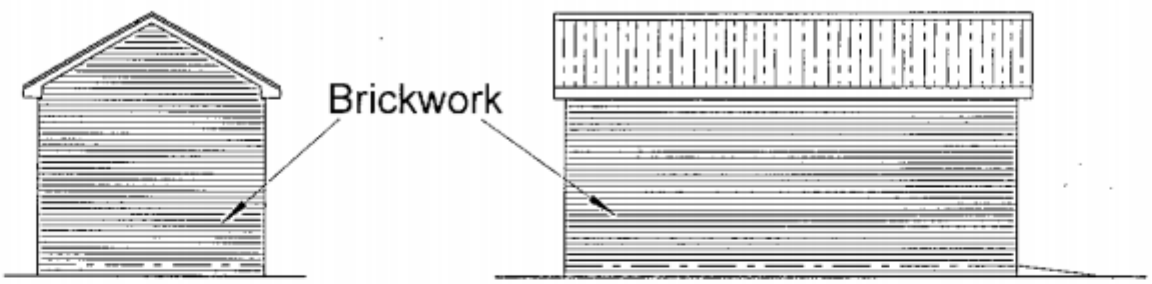

Rear Elevation **Side Elevation**

HAVANT BOROUGH COUNCIL
15 OCT 2019
RECEIVED


GARAGE ELEVATIONS.

Scale 1:100

Drwg. No. 1994.03

LAND ADJACENT TO 32 HIGH LAWN WAY, LEIGH PARK, HAMPSHIRE.

REFUSE

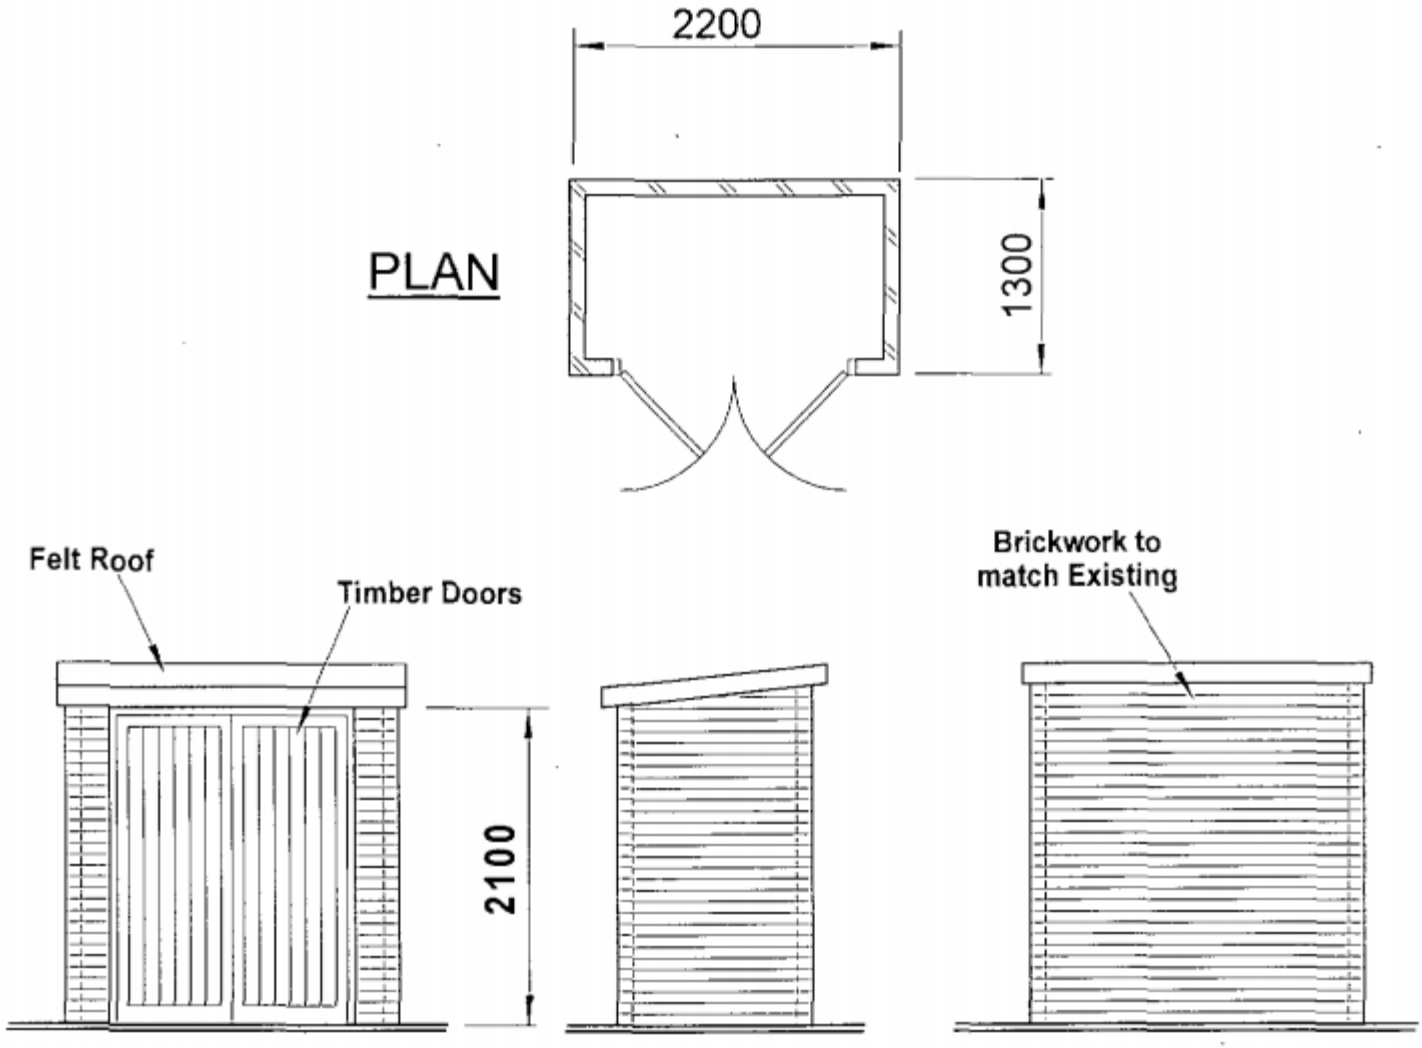

ELEVATIONS

BICYCLE STORE


Scale 1:50

HAVANT BOROUGH COUNCIL
15 OCT 2019
RECEIVED

Drwg. No. 1994.04

LAND ADJACENT TO 32 HIGH LAWN WAY, LEIGH PARK, HAMPSHIRE.

REFUSE

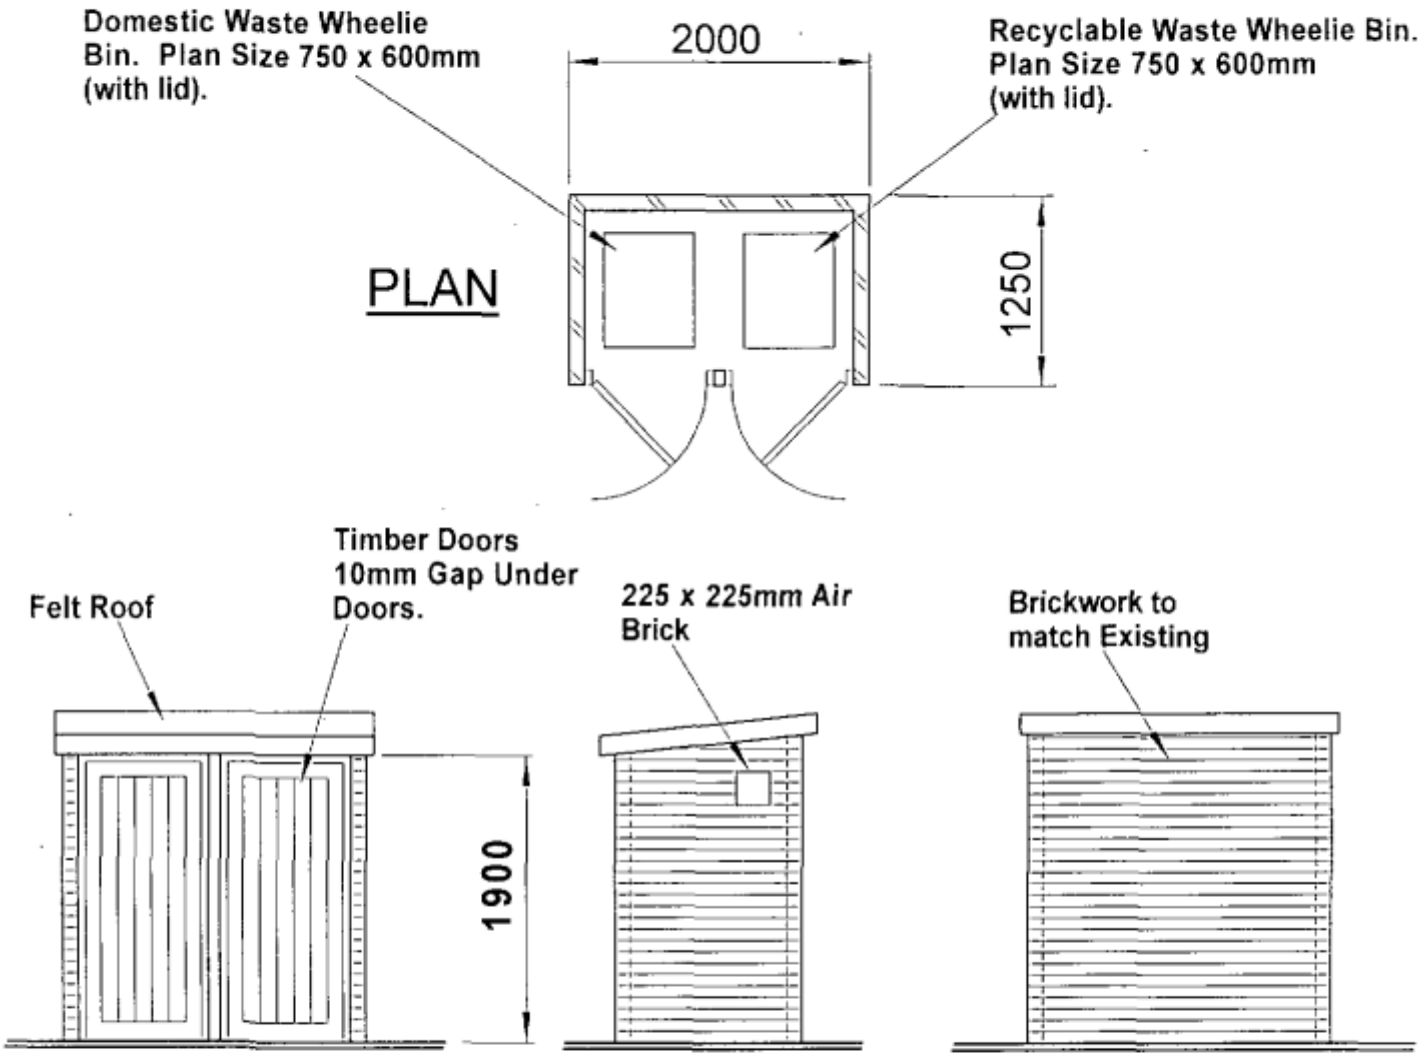

ELEVATIONS

WHEELIE BIN STORE

Scale 1:50

HAVANT BOROUGH COUNCIL
15 OCT 2010
RECEIVED

Drwg. No. 1994.05