APP/10/0055




South Elevation




East Elevation

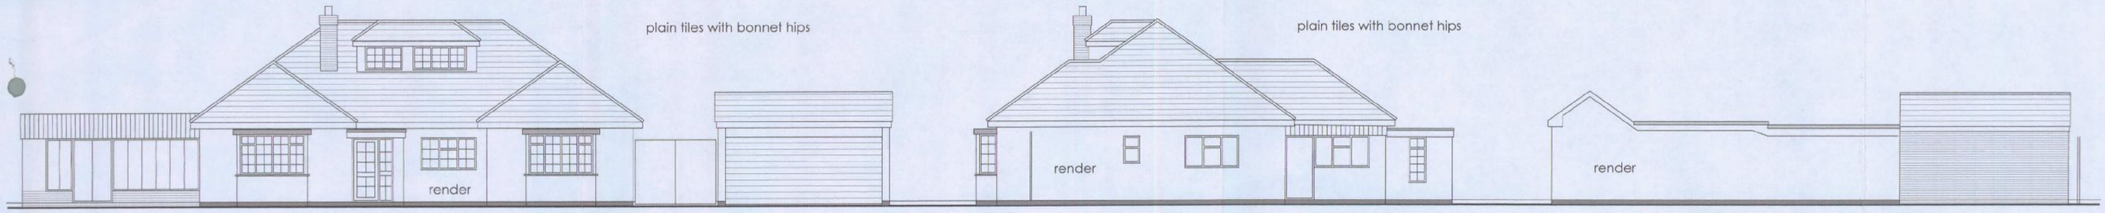


East Elevation garage from no 8




North Elevation



West Elevation



West Elevation garage from no10

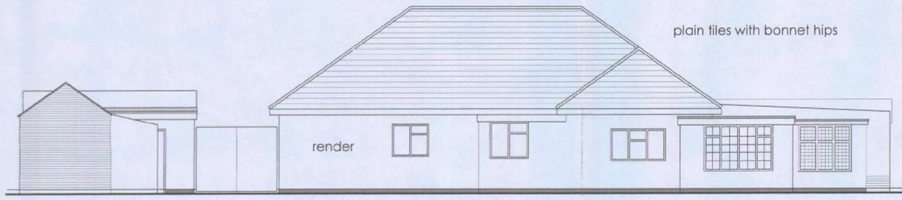


Ground Floor / Site Plan




First Floor Plan

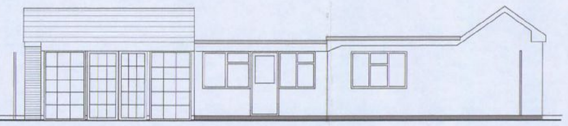

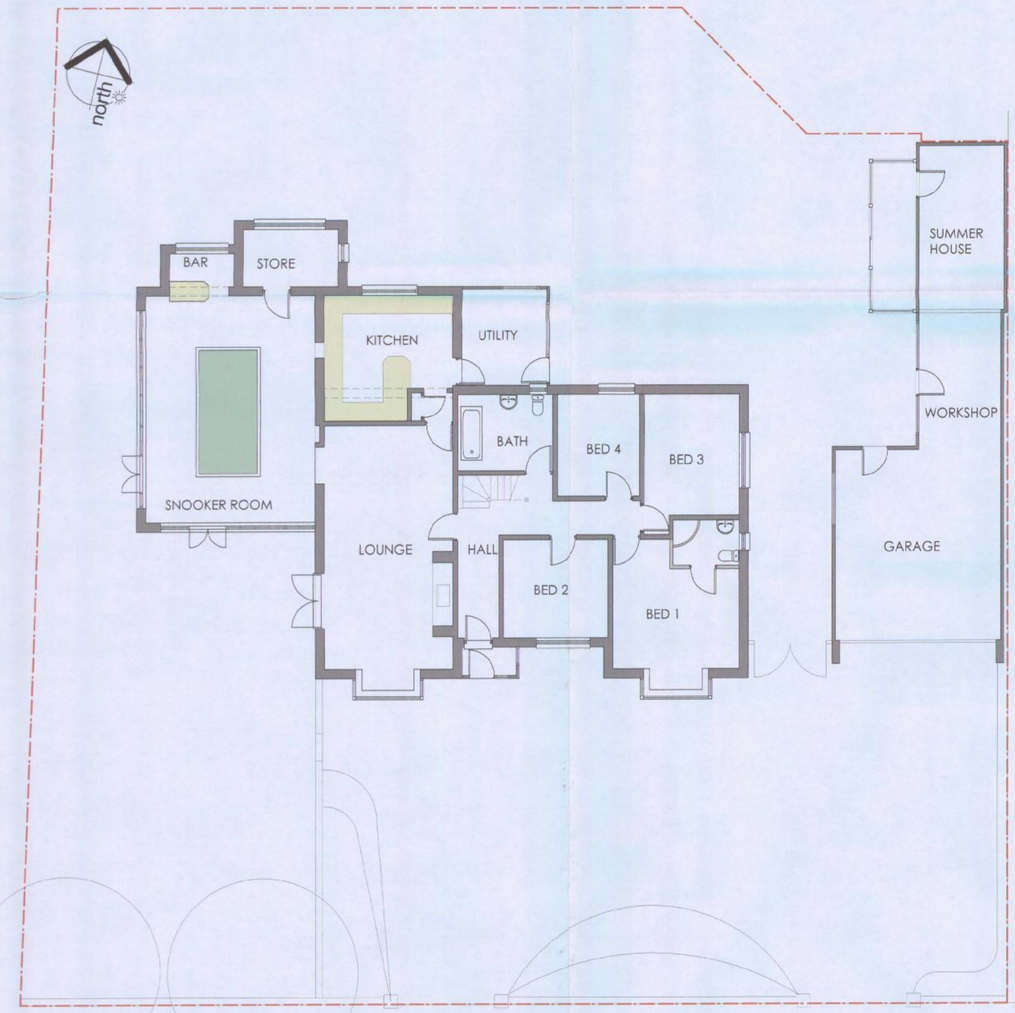Roof Plan

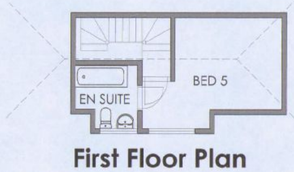


Location Plan 1:1250

Ordnance Survey (c) Crown Copyright 2010. All rights reserved. Licence number 100020449

NOTES

PERMIT

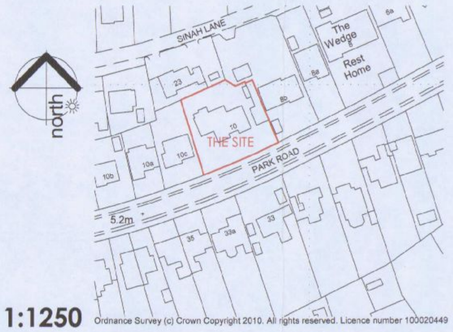B.O.H. PERMIT

HAVANT BOROUGH COUNCIL
15 APR 2010
RECEIVED

0 5m

1:100 @A1

REVISIONS

TITLE
EXISTING PLANS, ELEVATIONS, SITE PLAN AND LOCATION

10 Park Road Hayling Island Hants

SCALE: 1:100
DATE: APRIL 2010
DRWG NO: MH/001 REV NO: -

D.ALLEN
Architectural Technician
62 Havant Road
Hayling Island,Hants PO11 0PY
Tel: (02392) 467620
E-mail: haylingplans@btinternet.com