

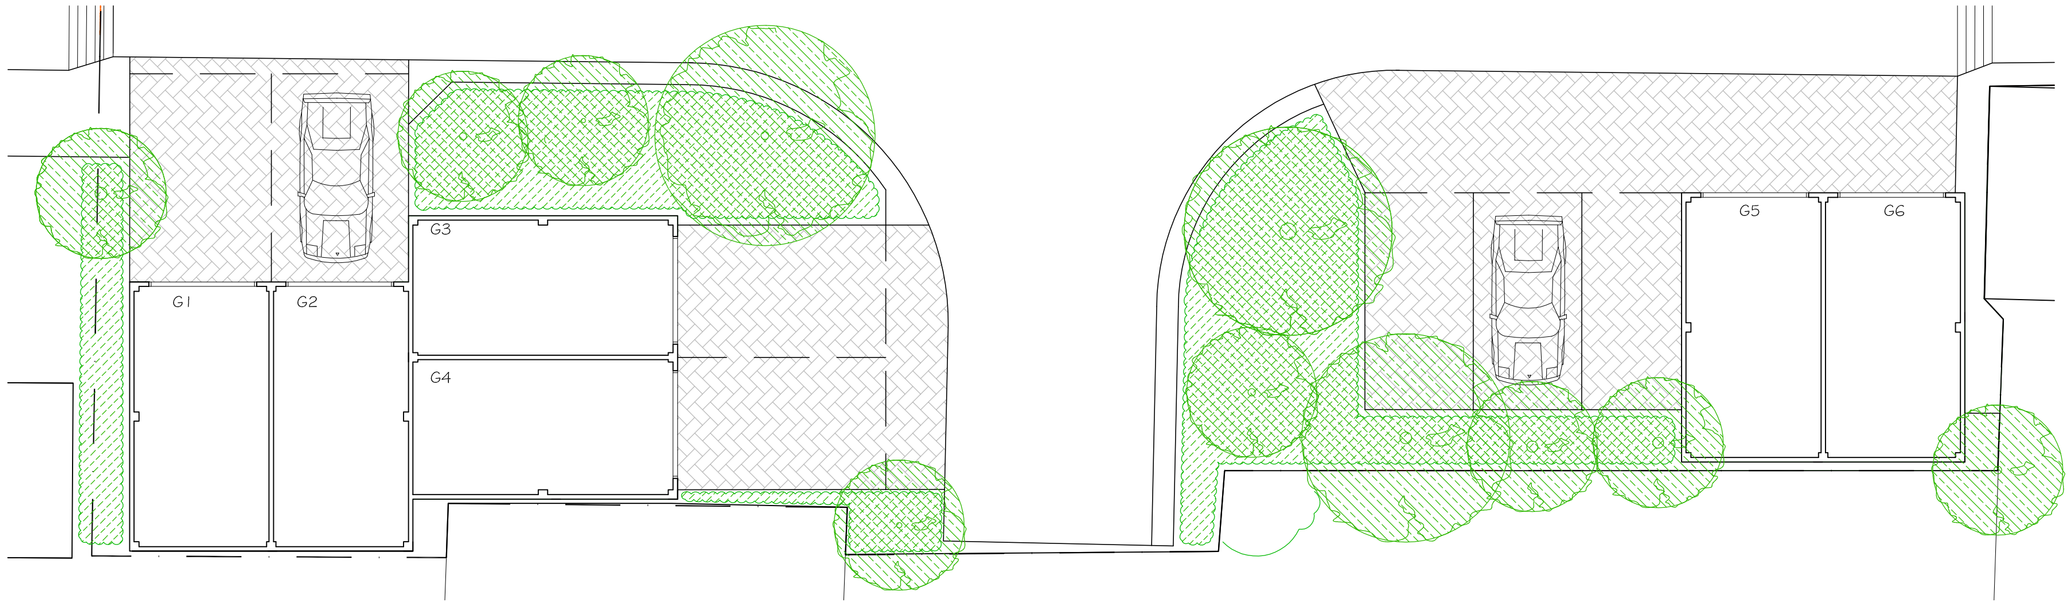


Layout of Garages 1:100


0 5 10

SCALE IN METRES

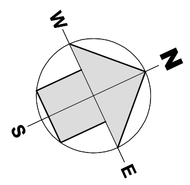


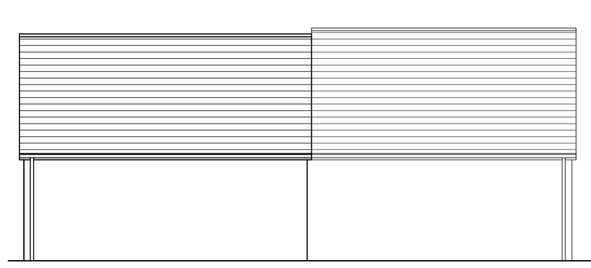


Garages G1 to G4 East Elevation
1:100

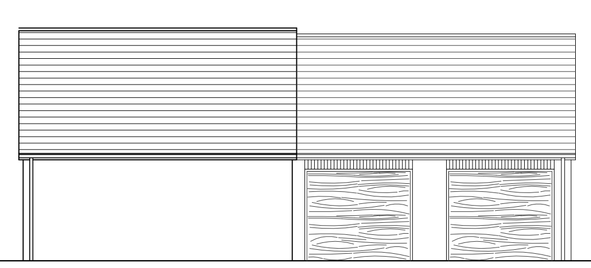

Garages G1 to G4 West Elevation
1:100

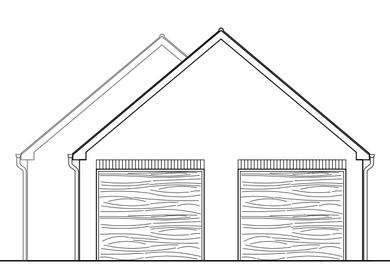


Garages G1 to G4 North Elevation
1:100

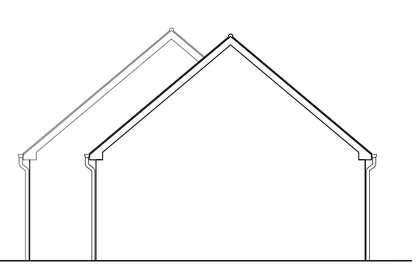


Garages G1 to G4 South Elevation
1:100


Garages G1 to G4 Plan 1:50

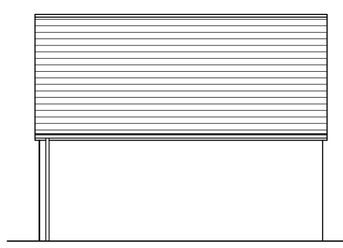


Garages G5 & G6 East Elevation
1:100

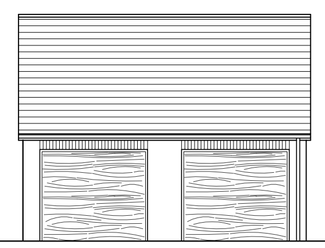

Garages G5 & G6 West Elevation
1:100

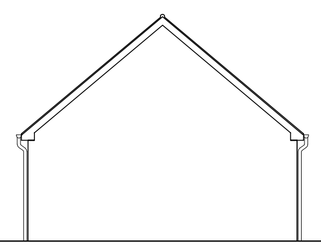


Garages G5& G6 North Elevation
1:100

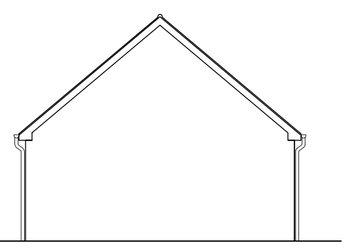

Garages G5 & G6 South Elevation
1:100

Garages G5 & G6 Plan 1:50

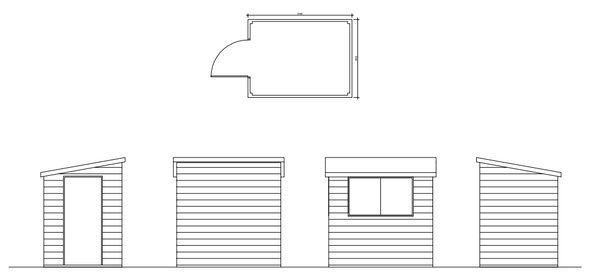

Proposed Timber Shed, 2.4m by 1.8m.
Suitable for storing two bicycles. 1:100

NOTES:

Dimensions to be checked on site before commencing work. Any discrepancies shall be reported to the architect immediately.

Do not scale from these drawings except for planning purposes. Use figured dimensions only.

Where applicable this drawing is to be read in conjunction with other consultants' drawings.

This drawing is the copyright of Harrington Design + Bloomfield

Rev	Date	Amendment	Checked

harrington design + bloomfield
ARCHITECTS

6 The Old Flour Mill, Queen Street, Emsworth, Hants, PO10 7BT
Tel: 44 (0) 1243 373855
Fax: 44 (0) 1243 373245
e-mail: info@harringtonbloomfield.co.uk

For
HOOD HOUSE LTD

Project
FROGMORE LANE

Title
GARAGE BLOCKS
PLANS AND ELEVATIONS

Date	Drawn	Scale	Checked
FEB 2011	AJ	AS SHOWN @ A1	JB

Job Number	Prefix	Drawing Number	Revision
07114	P	125	