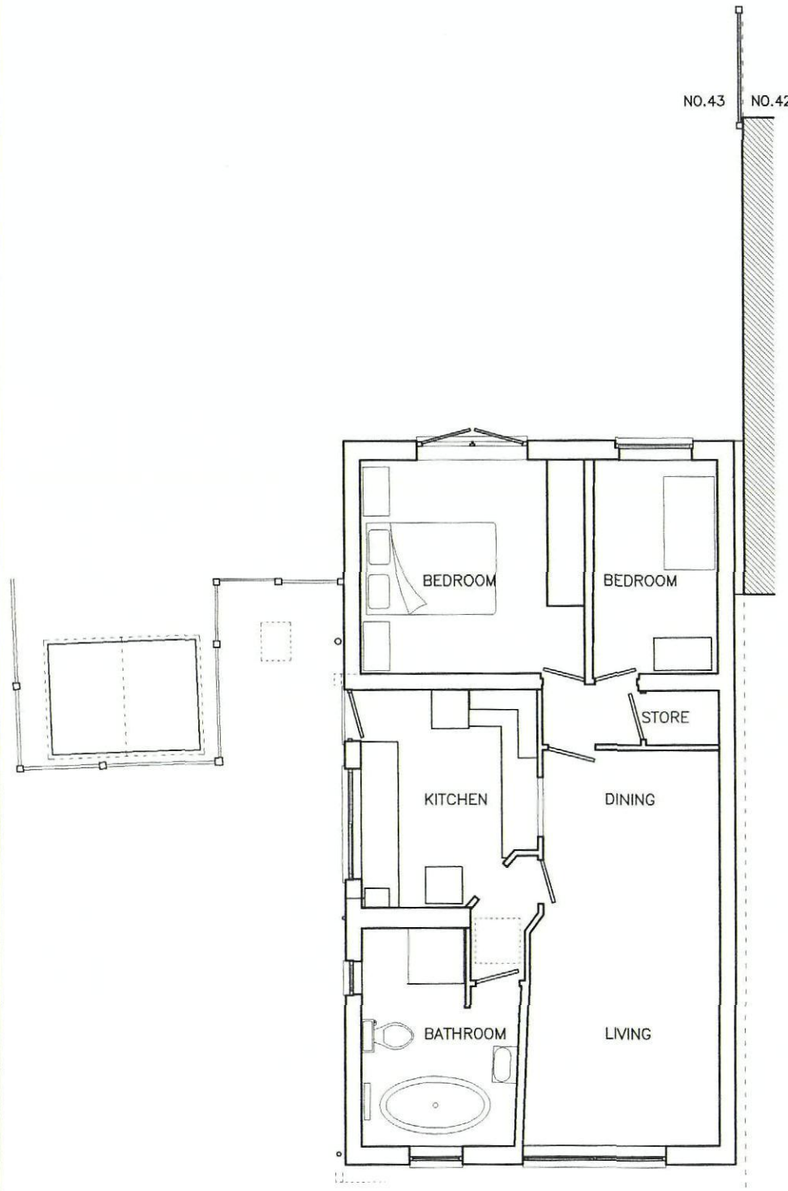

EXISTING GROUND FLOOR
DWG. NO.: AP104 EP01–1

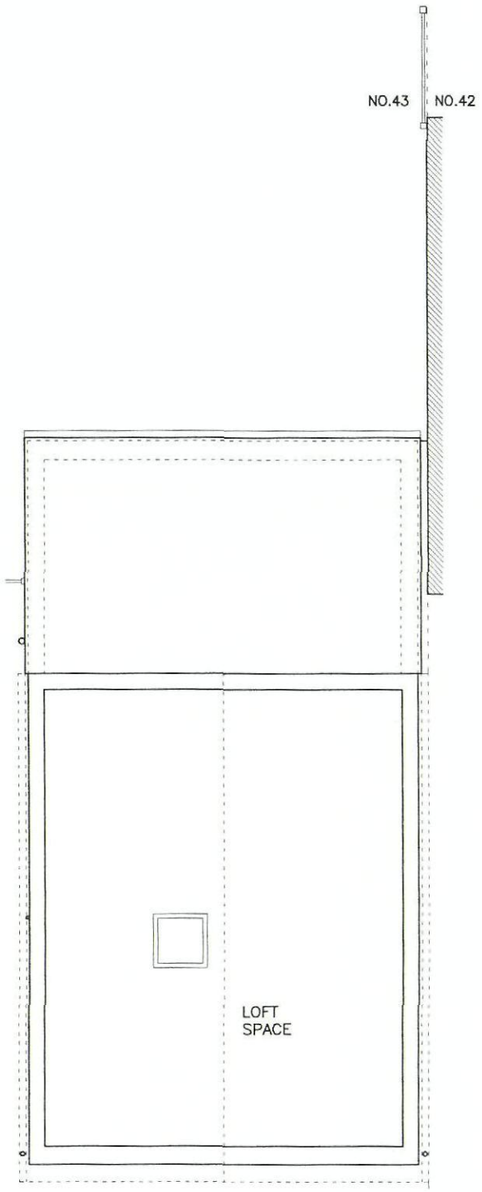

EXISTING LOFT PLAN
DWG. NO.: AP104 EP01–2

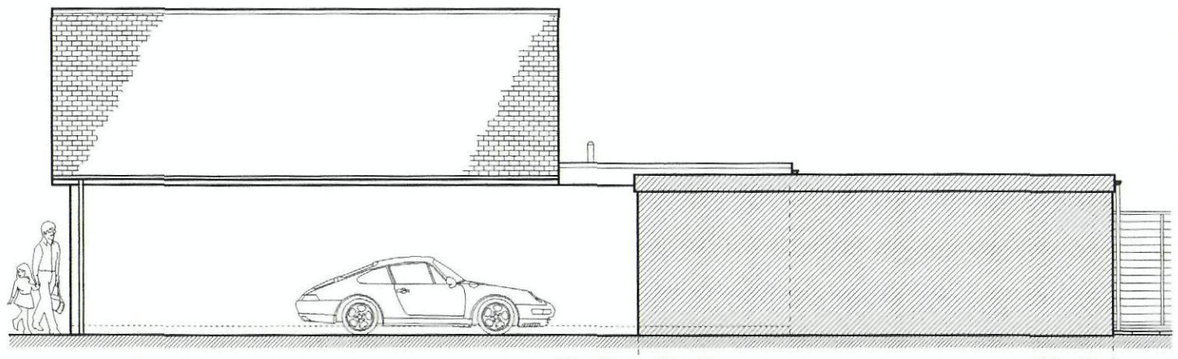

EXISTING EAST ELEVATION
DWG. NO.: AP104 EE01–4



EXISTING NORTH ELEVATION
DWG. NO.: AP104 EE01–3

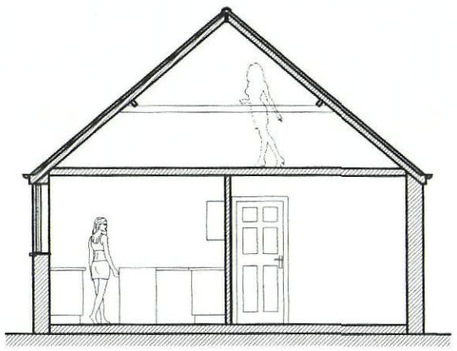

EXISTING SOUTH CROSS SECTION
DWG. NO.: AP104 SC01–1



EXISTING SOUTH ELEVATION
DWG. NO.: AP104 EE01–1

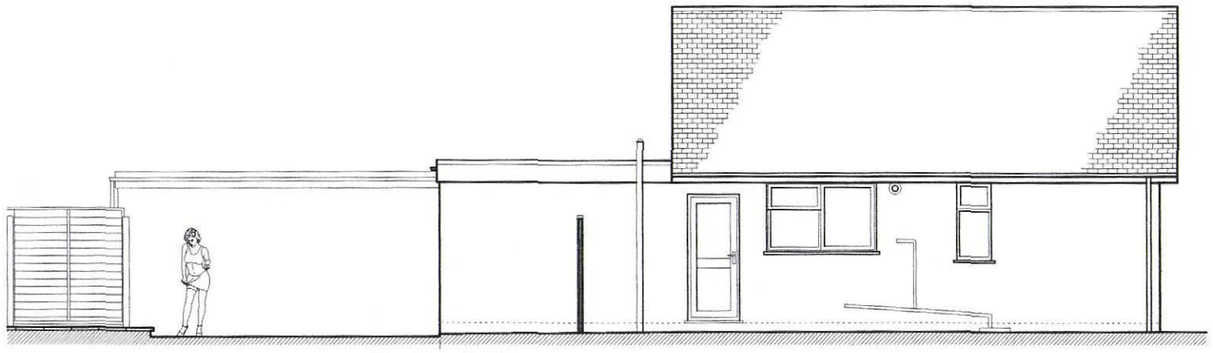

EXISTING WEST ELEVATION
DWG. NO.: AP104 EE01–2

HAVANT BOROUGH COUNCIL
17 FEB 2011
RECEIVED

NOTE
The existing site is generally level.

archiplus

www.archiplus.co.uk

Copyright of this drawing is reserved by Archiplus Ltd. This drawing is not to be scaled for construction except for planning purposes only. All dimensions are to be checked on site prior to construction or manufacture. If there are any discrepancies the designer is to be informed immediately.

PROJECT:
43 ELM CLOSE ESTATE,
HAYLING ISLAND,
HAMPSHIRE,
PO11 9AT

CLIENT:
MR. DAVE AND LISA COX

TITLE:
EXISTING PLANS AND ELEVATIONS

JOB NO.:
AP 104

DWG. NO.:
EP01-1,2 / EE01-1,2,3,4

DATE:	REV.:
26 01 2011	B
SCALE: 1:100 @ A3	DRAWN BY: JL