PERMIT



WALL TO BE DEMOLISHED (WESTERN ELEVATION)

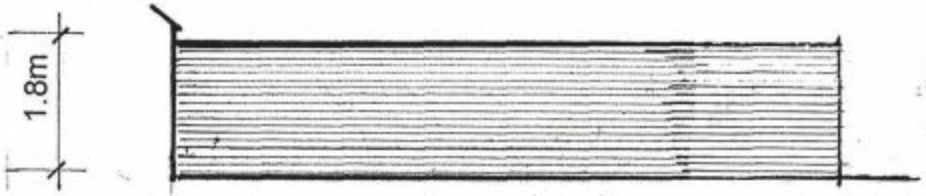

PROPOSED WESTERN ELEVATION (new wall)

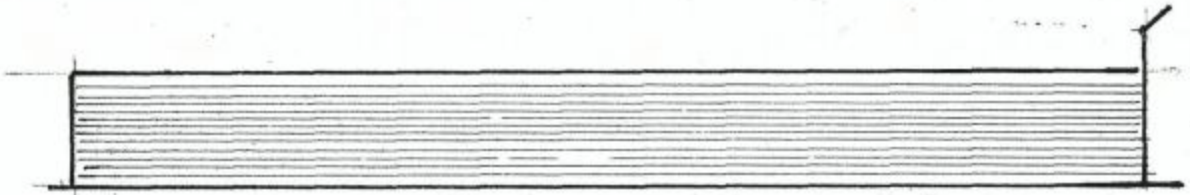

WALL TO BE DEMOLISHED (EASTERN ELEVATION)



PROPOSED EASTERN ELEVATION (new wall)

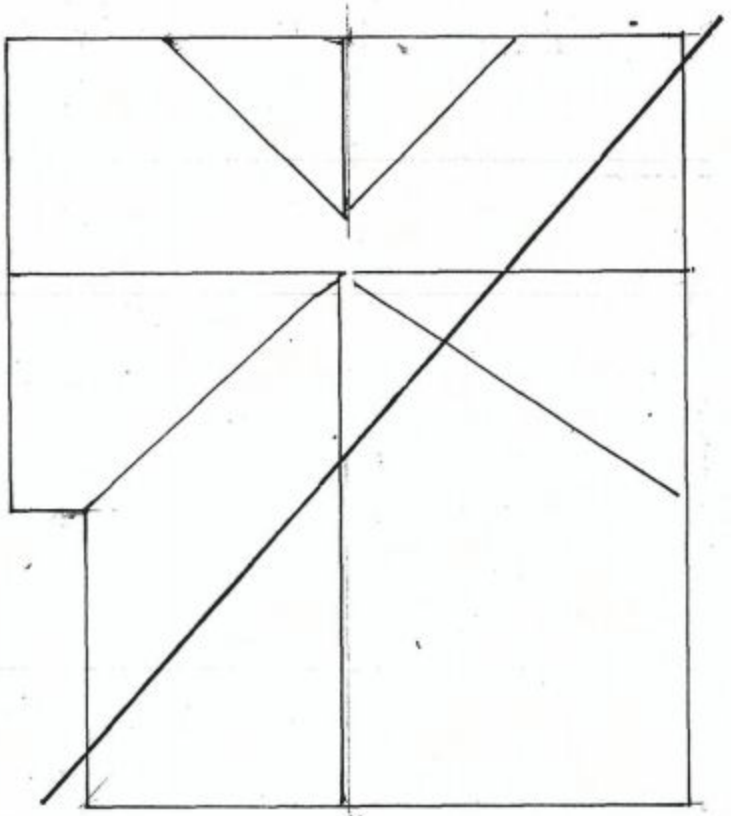

ROOF PLAN

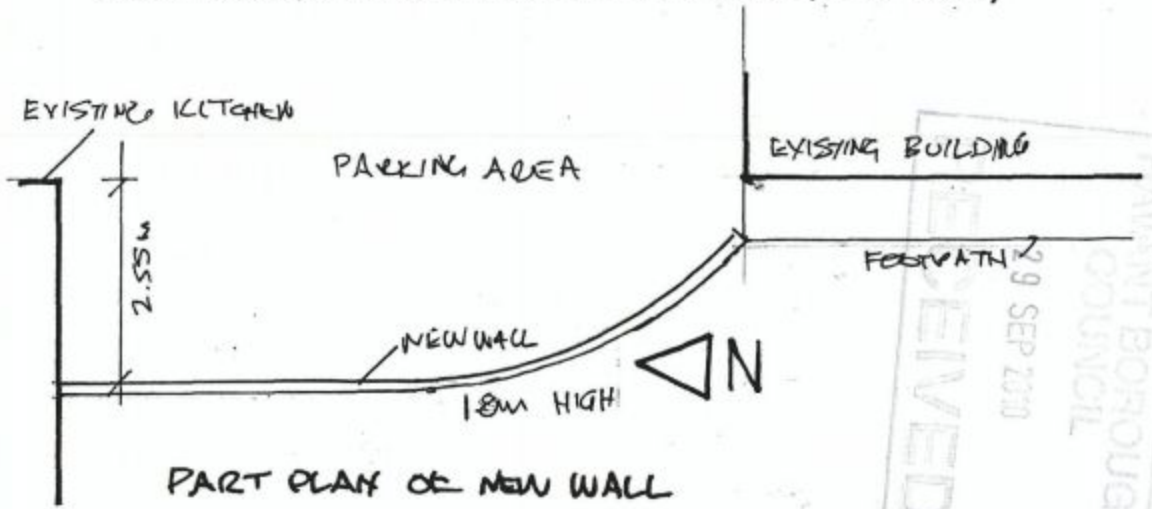

PART PLAN OF NEW WALL

HAVANT BOROUGH COUNCIL
RECEIVED
29 SEP 2010

John Groom Chartered Architect
32A High Street, Emsworth, Hampshire PO10 7AW
T 01243 372560 M 07780 997563
johngroom@freeuk.com
www.johngroomarchitect.co.uk

JOB: Proposed conversion and extension of an office to a two bedroom dwelling
LOCATION: 131 Havant Road, Hayling Island
DRG TITLE: Roof plans and walls
SCALE: 1:100 DRAWN: JG
DRG NO:10/230/4A DATE: 21 February 2010