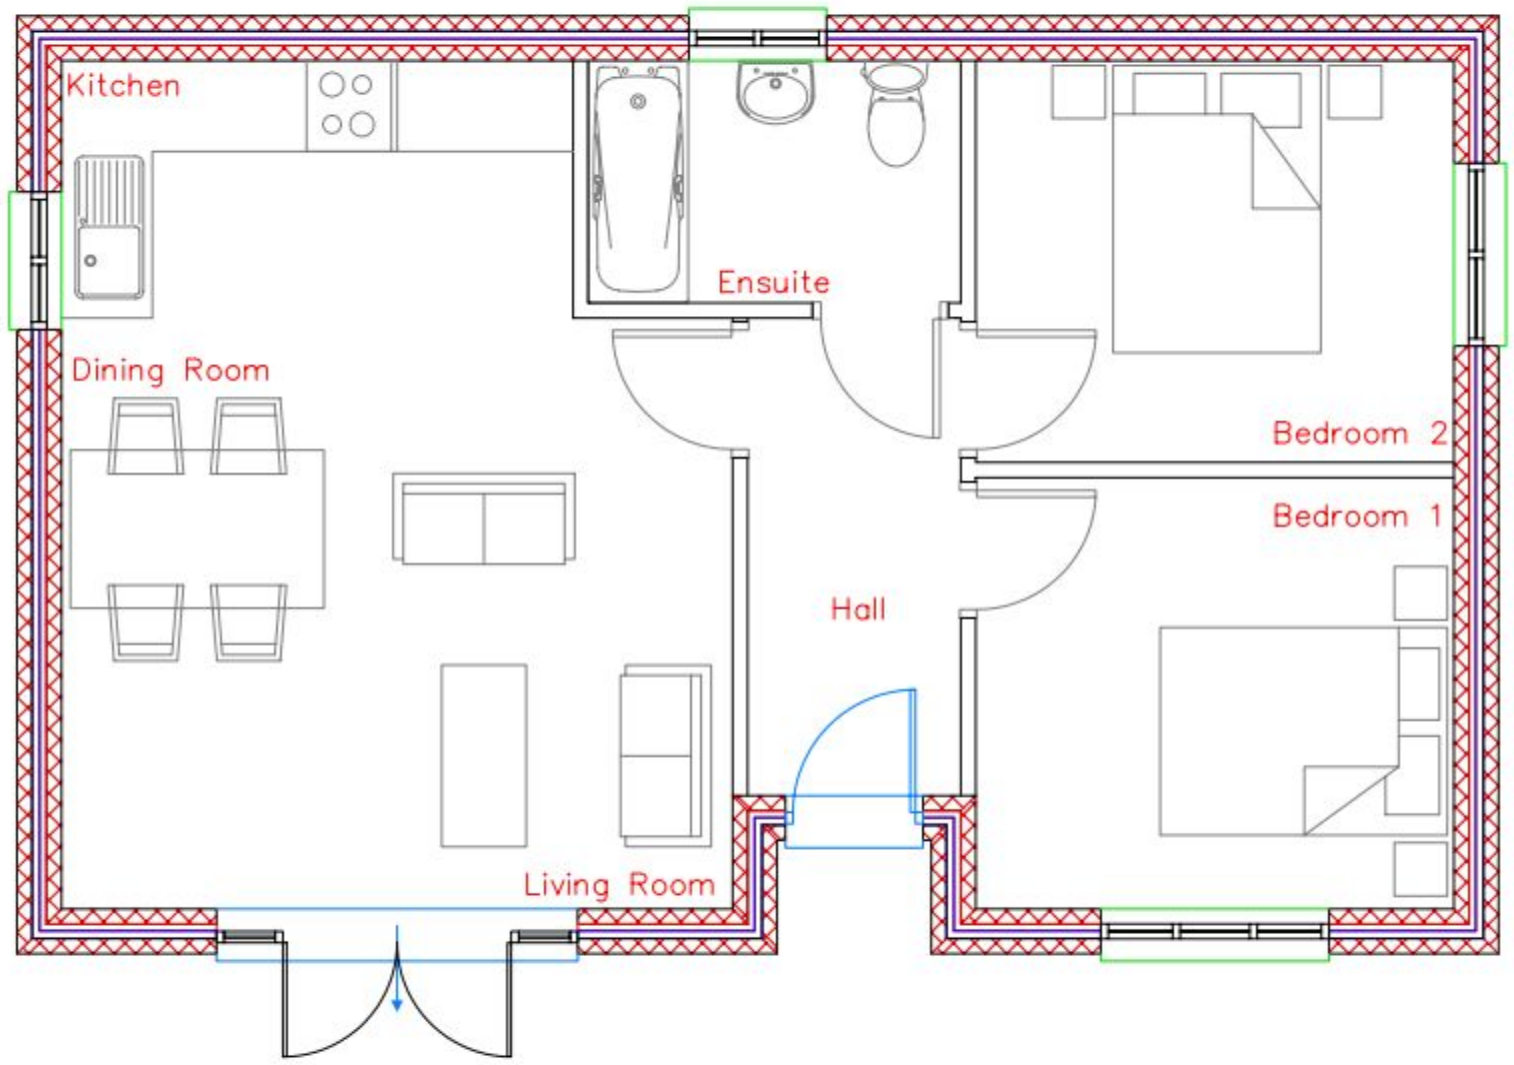

REFUSE

General Notes

No.	Revision/Issue	Date

Firm Name and Address
STEPHEN JUPP MRTPI
CHARTERED TOWN PLANNER
348 CHICHESTER ROAD
BOGNOR REGIS
PO21 5BX
T: 01243 822113
E: steve@planningsolutions.co.uk

Project Name and Address
Proposed Floor Plan

1A Haven Road
Hayling Island

Project	Sheet
OTH/15/10	4
Date: 13/12/2010	
Scale: 1:50 @ A3	