


APP/10/0063

Existing Roof Plan

HAVANT BOROUGH
COUNCIL
16 APR 2010
RECEIVED

PERMIT

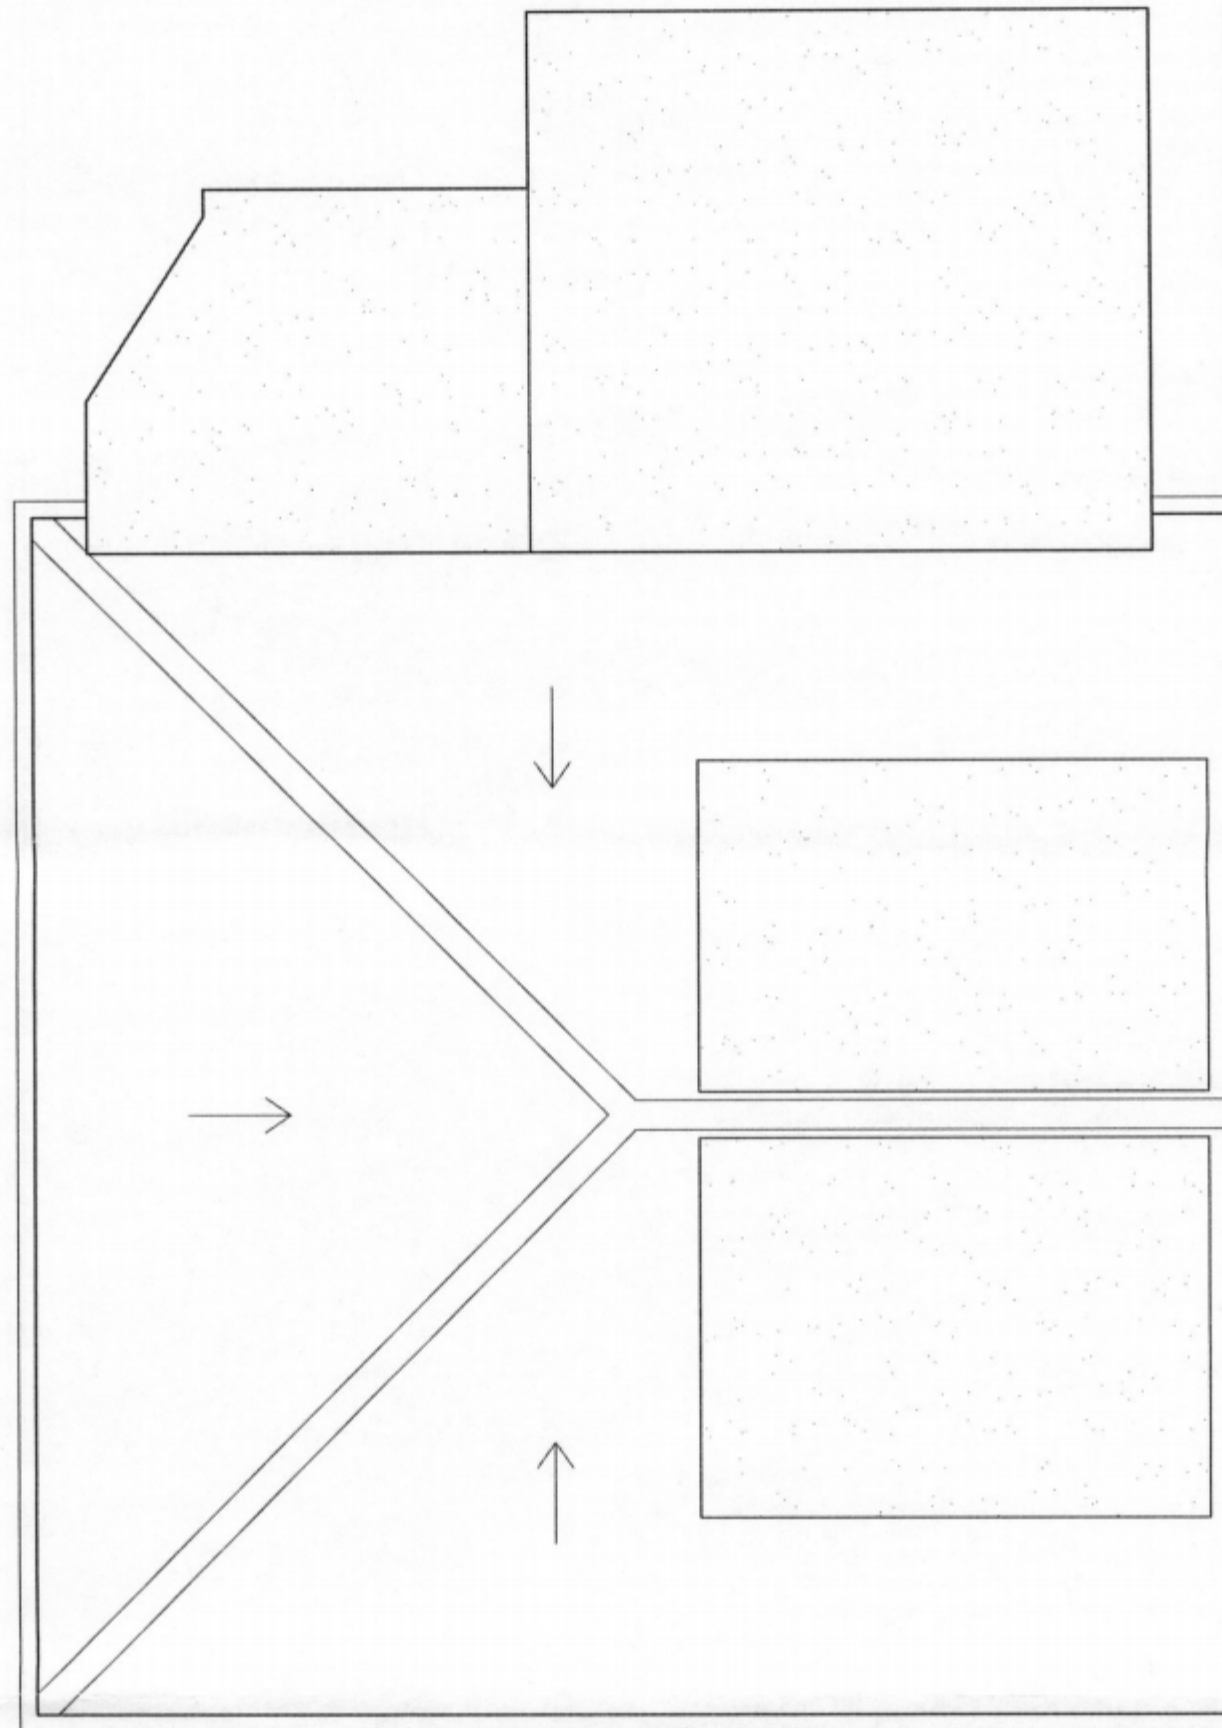

B.O.H.
PERMIT

15 Alten Road Waterlooville PO7 6DR

1:50 at A3