PERMIT

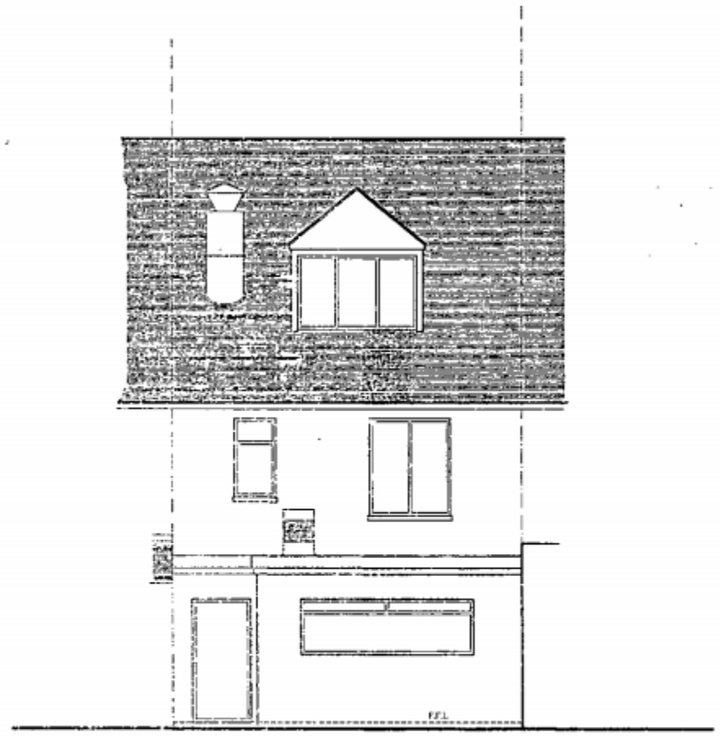

PROPOSED REAR ELEVATION

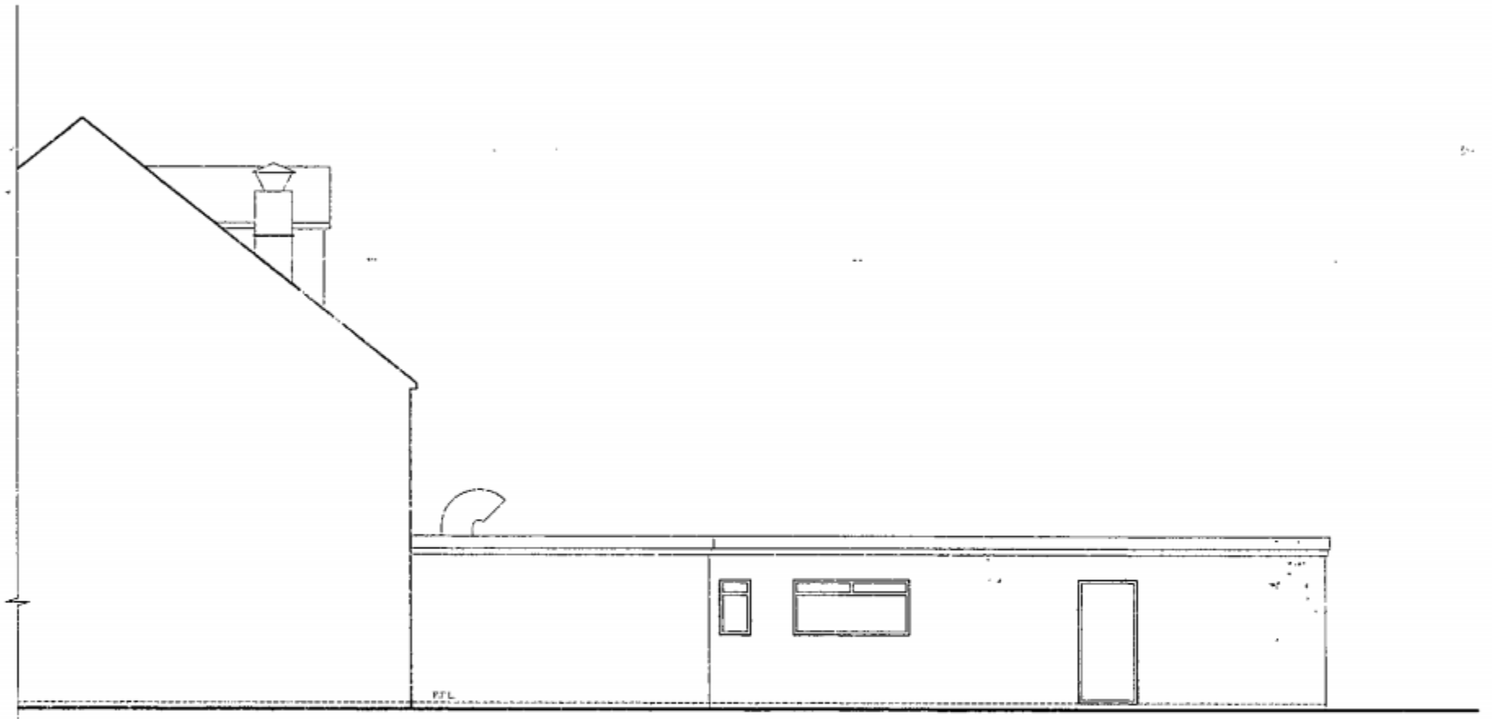

PROPOSED SIDE ELEVATION

HAVANT BOROUGH COUNCIL
16 MAR 2011
RECEIVED

PLANNING

man & man
planning
Unit 20, Argentem Business Park
Horn Lane
London SE10 0RT

PROJECT:
80 LONDON ROAD
WIDLEY
HAMPSHIRE PO7 5AB

SCALE:
1:100 @ A3

DRAWN BY:
SNG

TITLE:
DRAWING OF PROPOSED

DATE:
FEB 2011

DRAWING
MM11-059-04

These drawings have been prepared for the purpose of obtaining planning permission only. Use of these drawings for any other purpose will be subjected to planning conditions, Rights of Covenants, of this and adjacent sites, detailed survey of ground or site conditions, design development, building regulations and statutory requirements or construction design and tolerances
All dimensions and levels shown are to be verified on site. proposed layouts are subjected to amendment as a result of the reinforcement of existing floor, wall, roof structures by structural engineers.