

© COPYRIGHT. ADRIAN CAPLEN 2010



FRONT ELEVATION

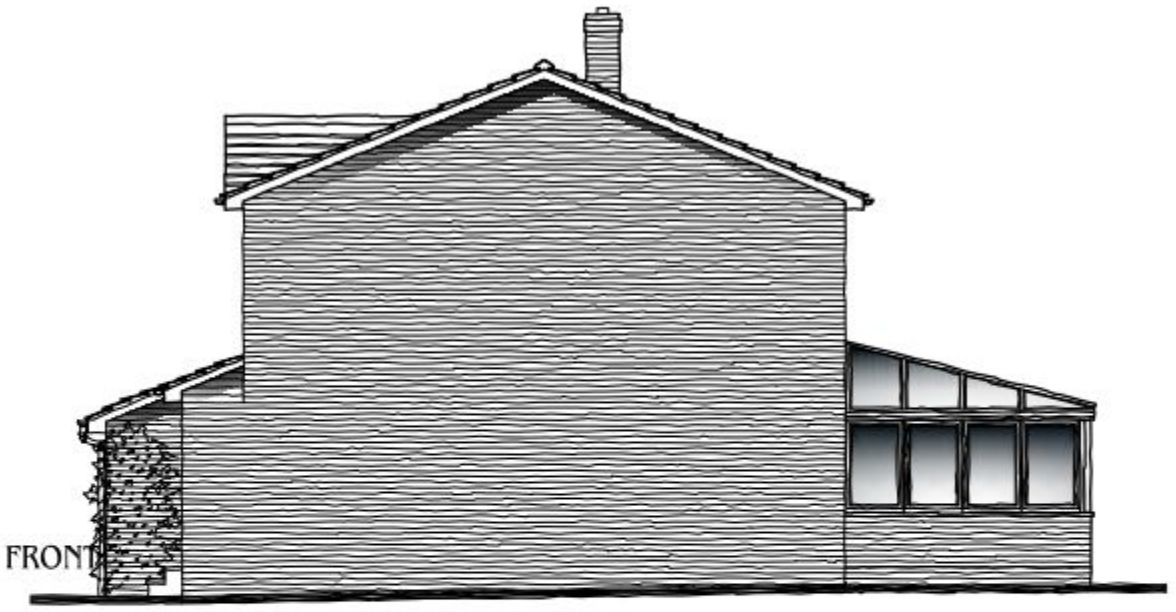

SIDE ELEVATION

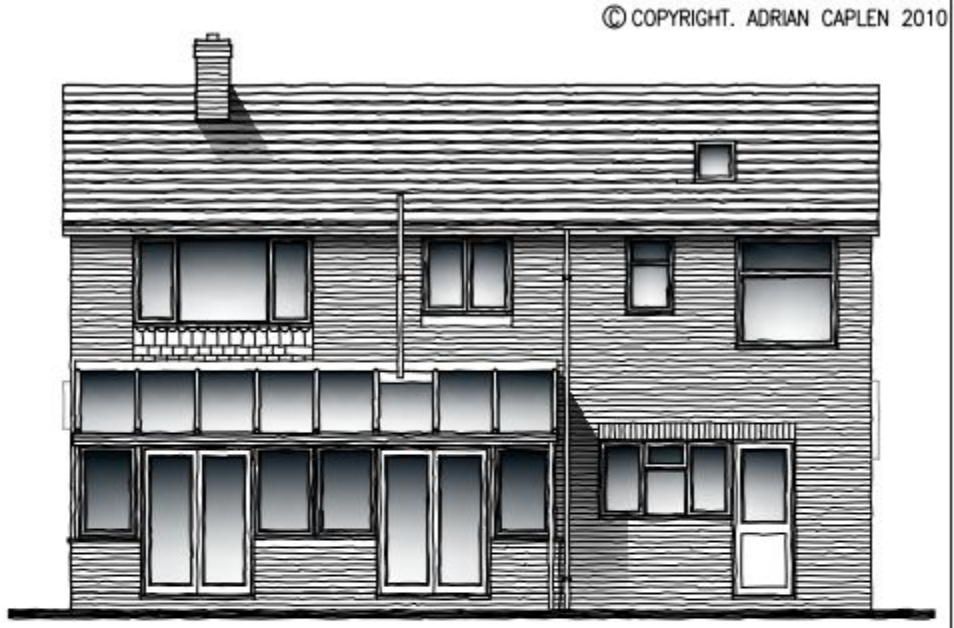


REAR ELEVATION


REFUSE

MATERIALS:


BRICKWORK TO MATCH EXISTING.
uPVC JOINERY.
INTERLOCKING TILES TO MATCH.

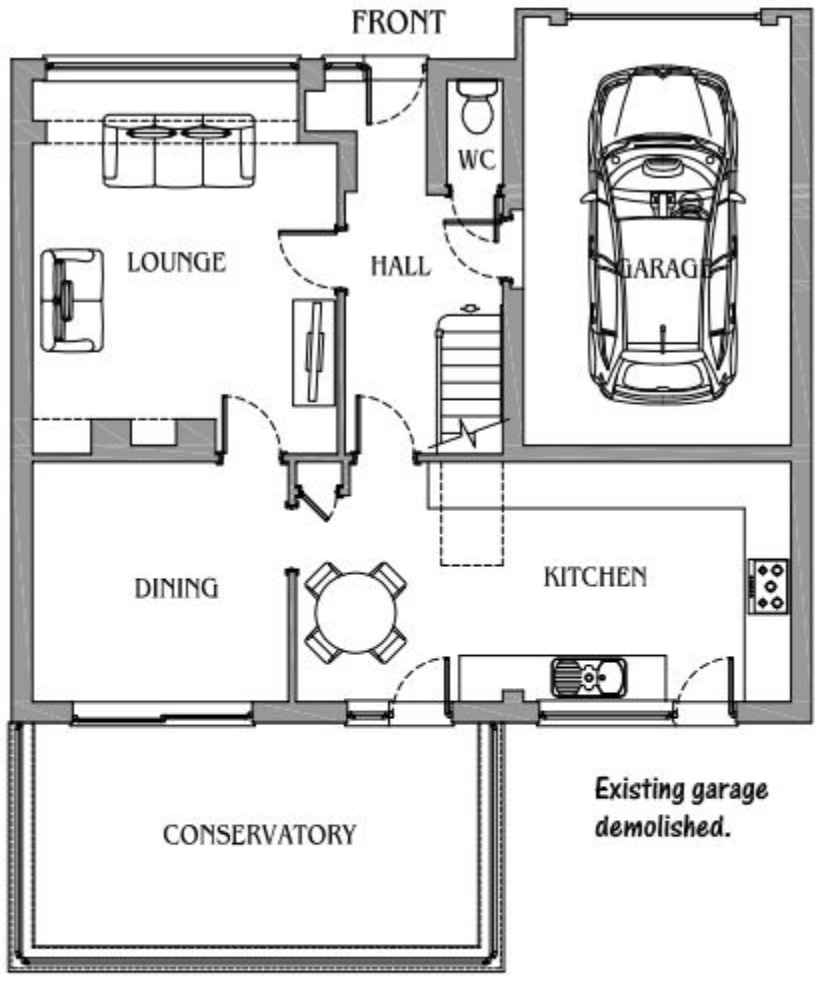


GROUND FLOOR PLAN

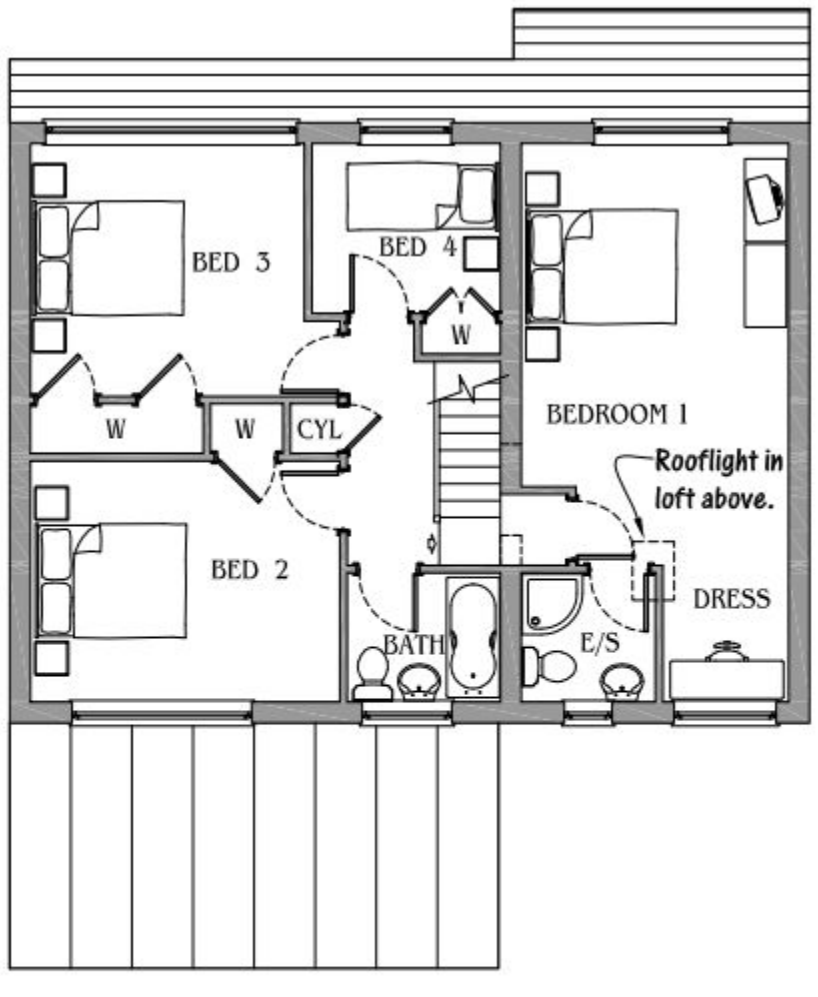

FIRST FLOOR PLAN

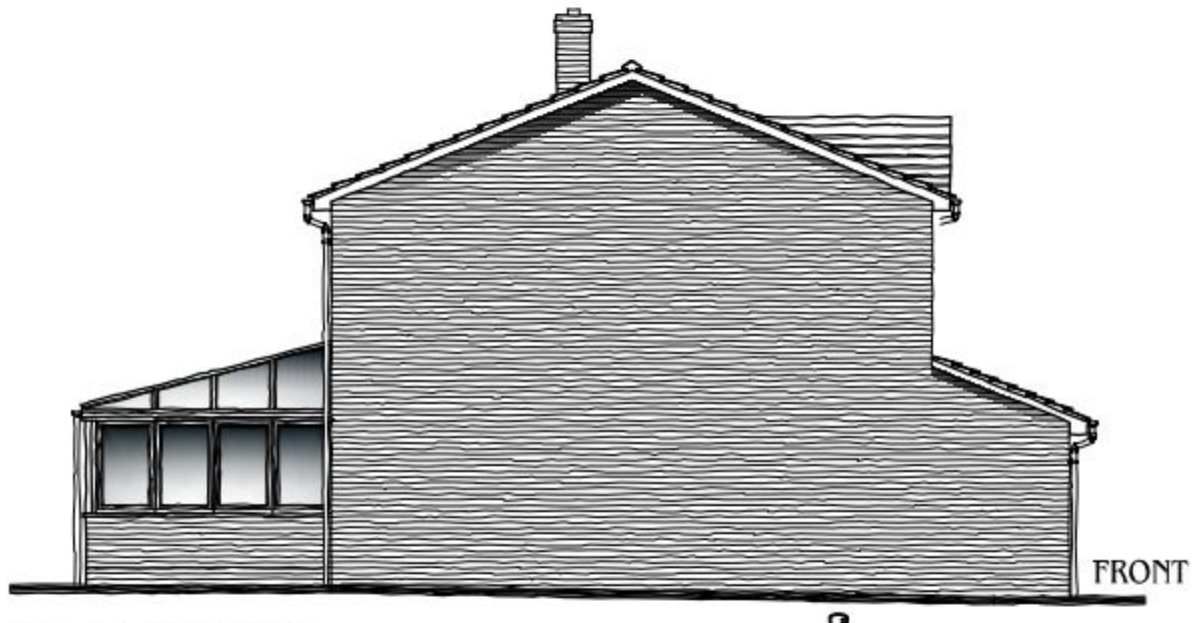

SIDE ELEVATION

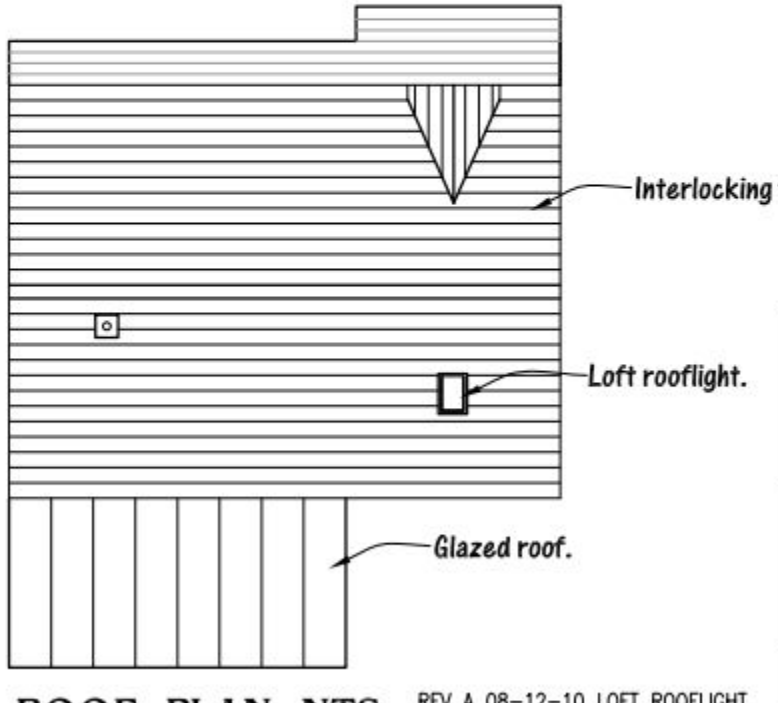

ROOF PLAN NTS

REV A 08-12-10 LOFT ROOFLIGHT INDICATED ON FF PLAN.

Adrian Caplen
ARCHITECTURAL DESIGN
Trooper Cottage
Honeycritch Lane
Froxfield
Hants. GU32 1BH
T: 01730 827897 E: adrian@troopercottage.co.uk
M: 07789 276310 W: troopercottage.co.uk

PROJECT
Mr. and Mrs. Jackson
2 ORCHARD GROVE,
COWPLAIN, HANTS. PO8 8TP

TITLE
PROPOSED FLOOR PLANS,
ROOF PLAN AND ELEVATIONS.
.

DATE NOV 2010 | SCALE 1:100@A3

DRAWING NO 2010-27-02 A