

SUPERSEDED

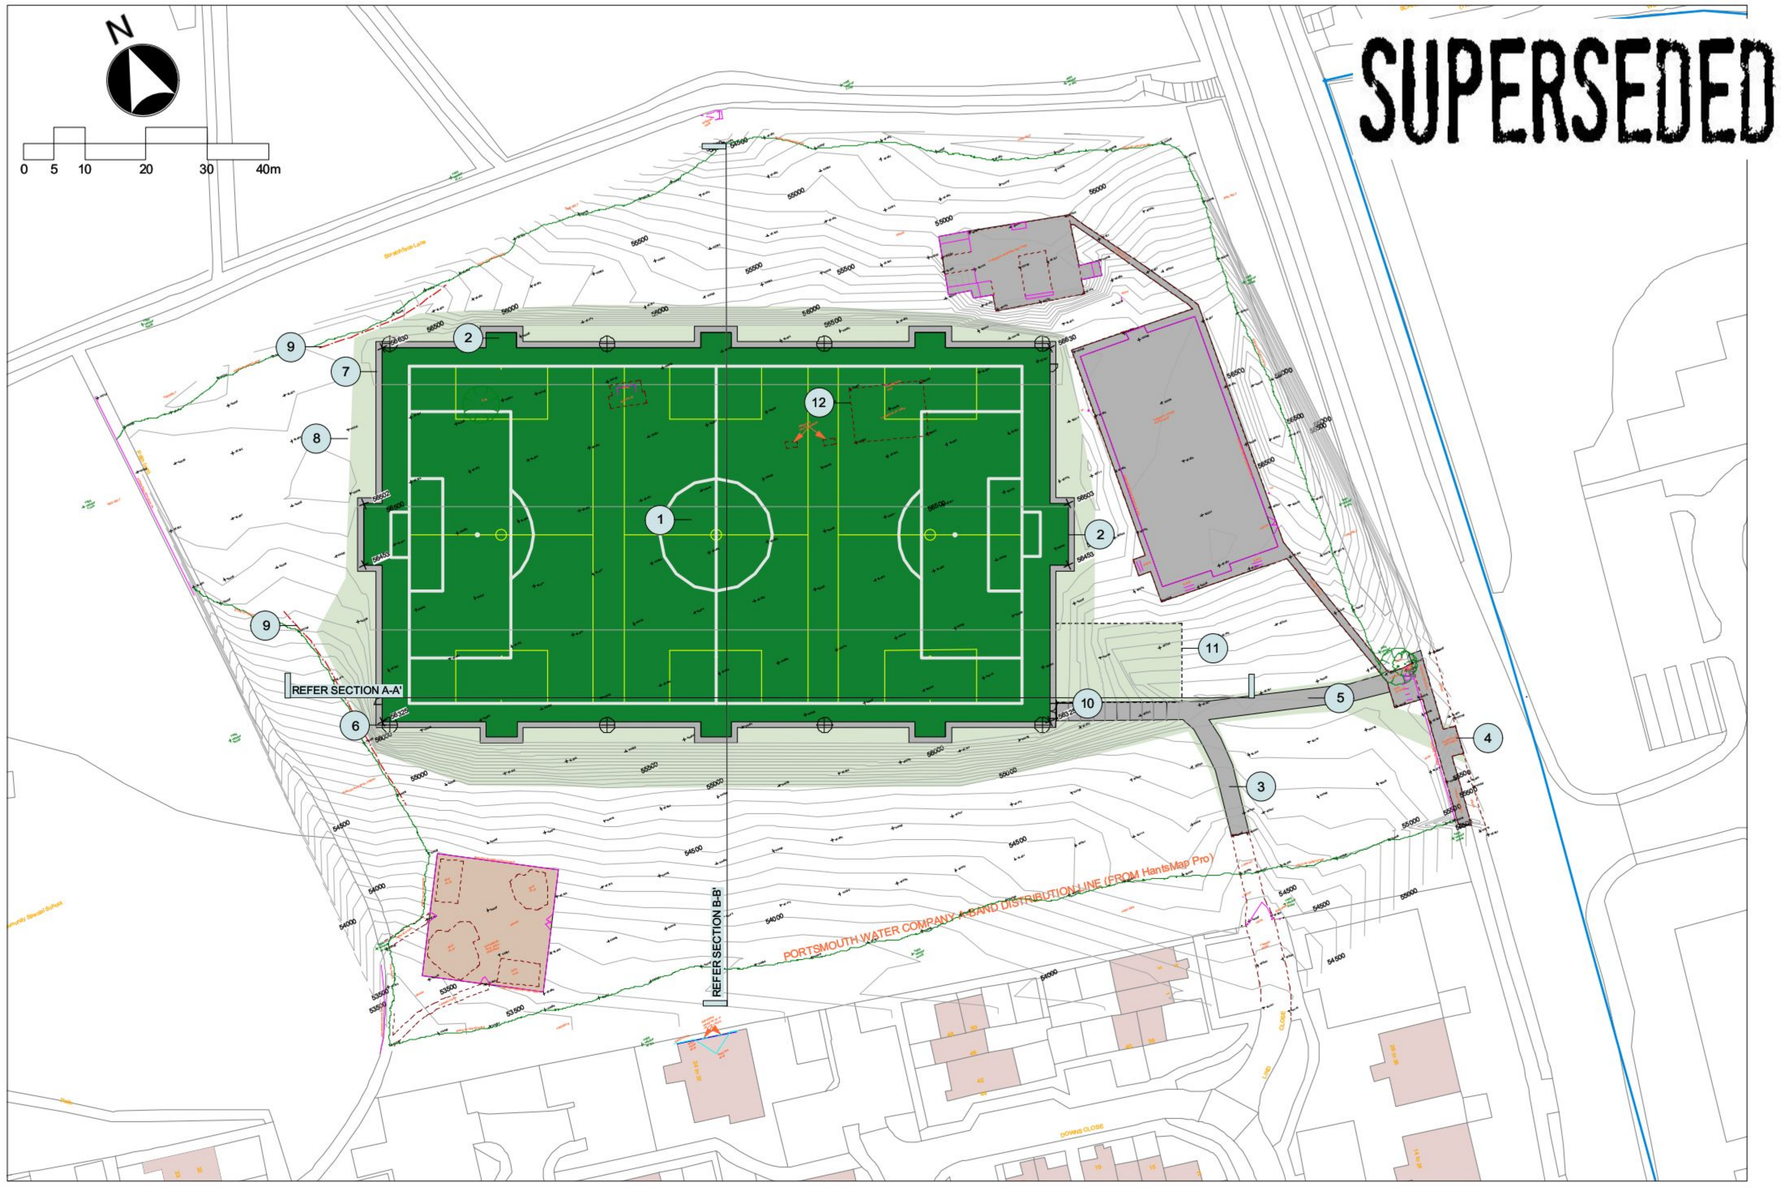

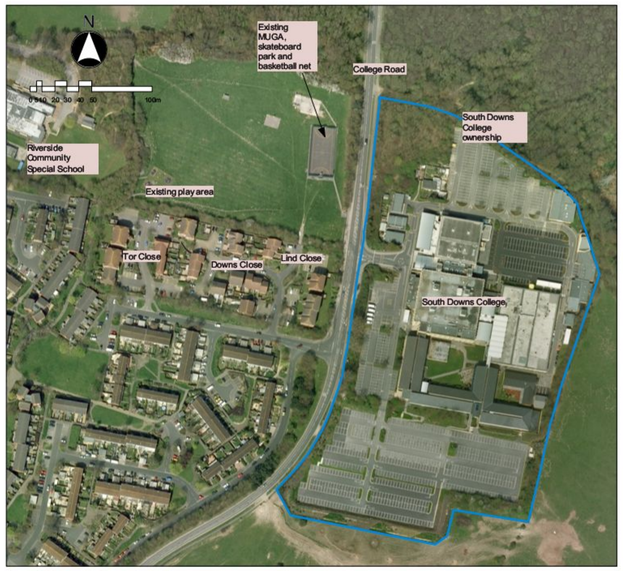

Aerial photo of existing site and context


Key

1. All weather footbal pitch with cross court markings for 7 aside
2. Goal recesses
3. 3.0m wide access path for maintenance and emergency access
4. Temporary access for construction to be formed off College Road
5. Proposed footpath
6. Floodlight columns (refer to Abacus Lighting Ltd proposals)
7. 1m wide macadam mowing margin footpath with pcc edges
8. Extent of earthworks to achieve a cut and fill balance < 1ha
9. Tree protective fencing to BS5837
10. Double gates for maintenance and emergency access
11. Possible location of future changing rooms and storage subject to outline planning application
12. Existing basketball stanchion and hard standing to be removed


Pitch shown
100m x 50m pitch plus 4.5m margins to back of goal and 3m margins to sides.

Fencing:
4.5m high fence for a length of 22.5m behind goals and 3.0m high around the perimeter

All fencing to be rigid weldmesh and polyester powder coated moss green RAL6005 or similar

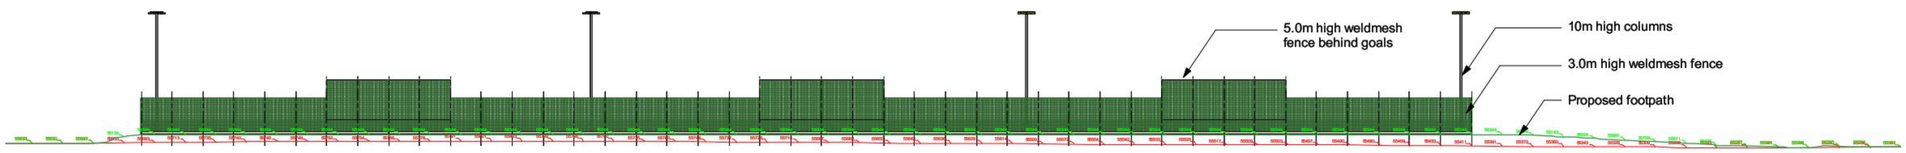

SECTION A-A'
scale 1:250 @ A1

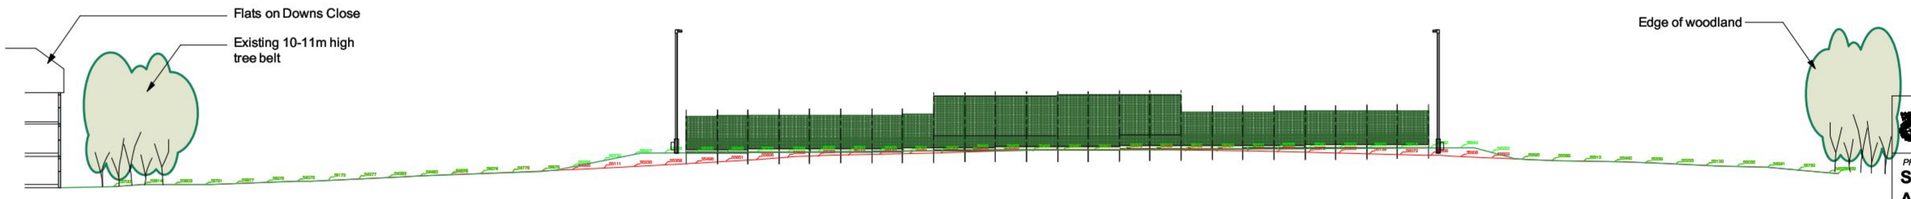

SECTION B-B'
scale 1:250 @ A1

planning

Hampshire County Council

HCC Property Services,
Three Minsters House,
76 High Street, Winchester SO23 8UL.
tel: (01962)847801

Property Services

PROJECT	SHEET CONTENTS
South Downs College All Weather Pitch With Floodlighting	**General Arrangement and Site Sections**

SCALE	DATE	DRAWN.	CHKD.	DRAWING No.	REVISION
1:500 @A1 1:1000 @ A3	03.08.2011	arctmr	-	E2003-L-202	-

FILE REF. E2003-L-700seriesPLANNING