

Existing view from south




PERMIT

B.O.H.
PERMIT

HAVANT BOROUGH COUNCIL
DEVELOPMENT CONTROL
18 MAR 2010
RECEIVED

AMENDED

Proposed view from south

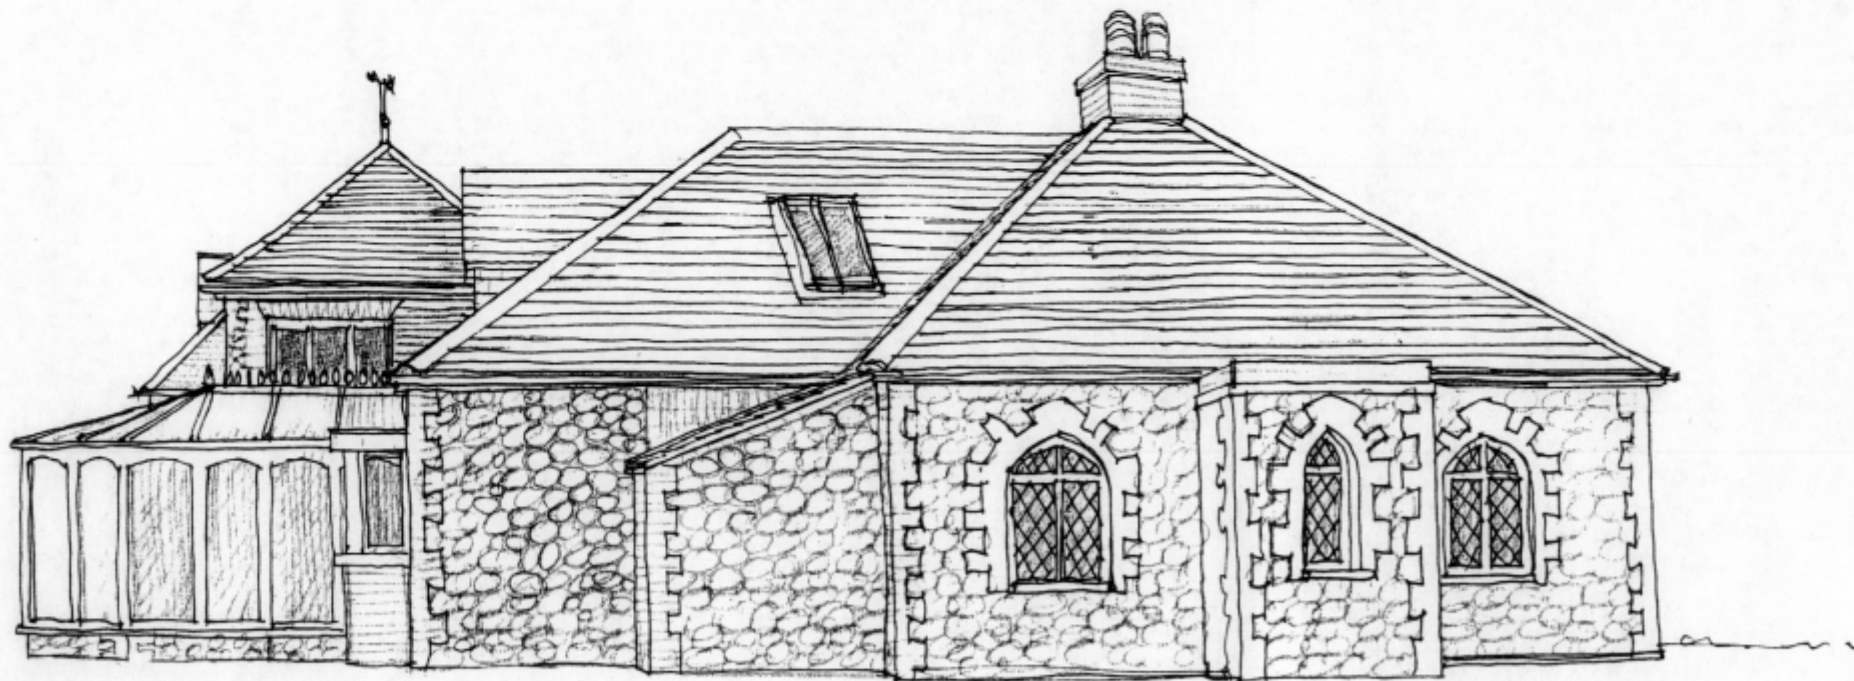

10/58367/001

REV A 15.03.10 EAST DORMER
REMOVED, WEST DORMER
REDUCED.

Job No 08115 Drawing No 103 / Rev A

Proposed Alterations to Ferry Cottage, Sinah Lane, Hayling Island

harrington design + bloomfield ARCHITECTS
6 The Old Flour Mill Queen Street Emsworth
01243 373855, info@harringtonbloomfield.co.uk