


09/56155/002
CHANGES PROPOSED
SIDE ELEVATION WITH NO

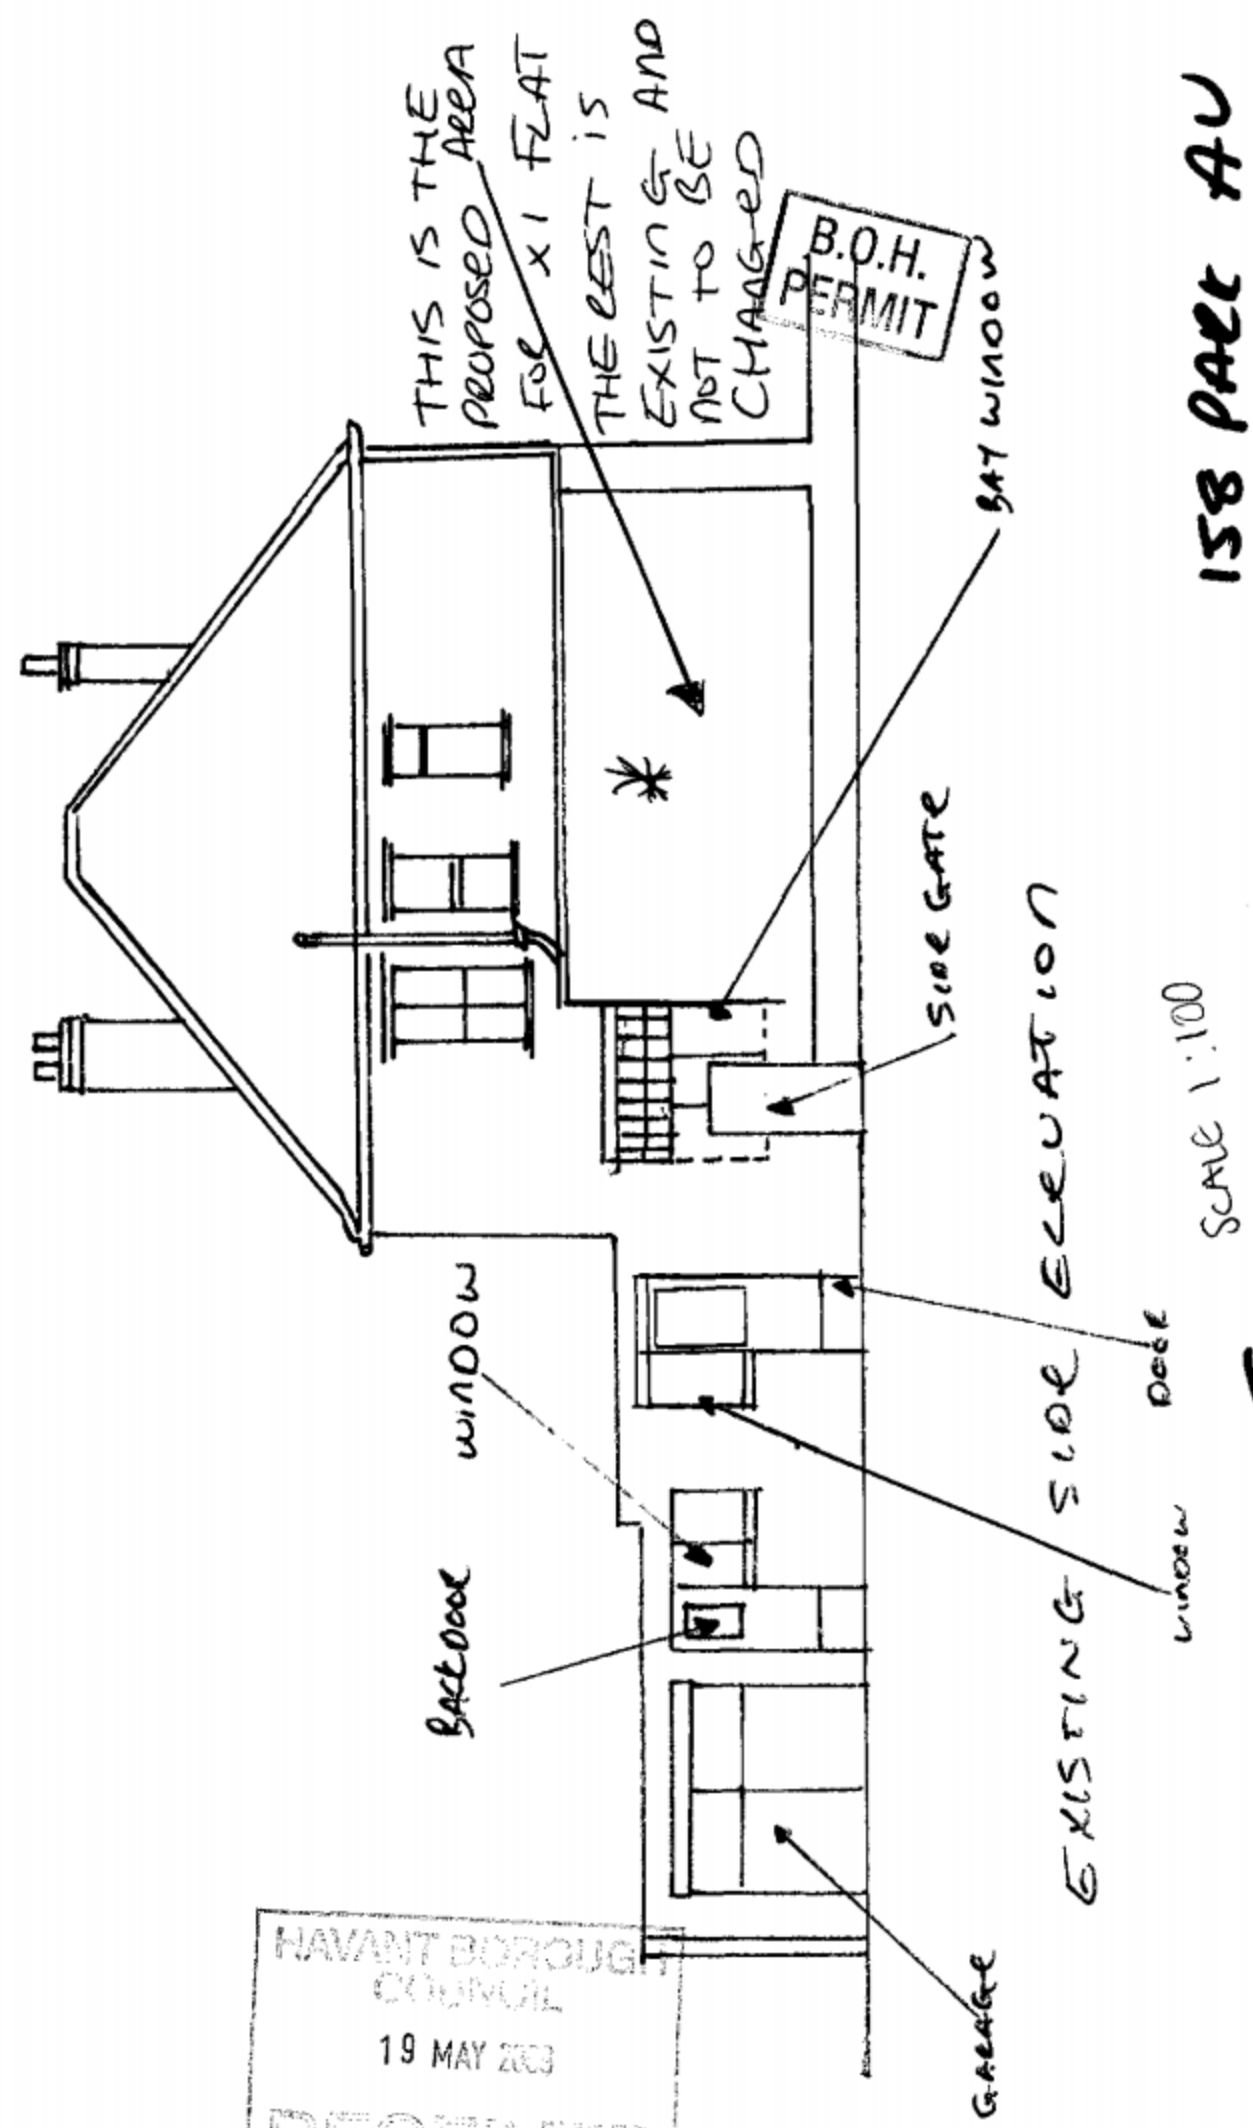

158 PAGE 71