
PERMIT

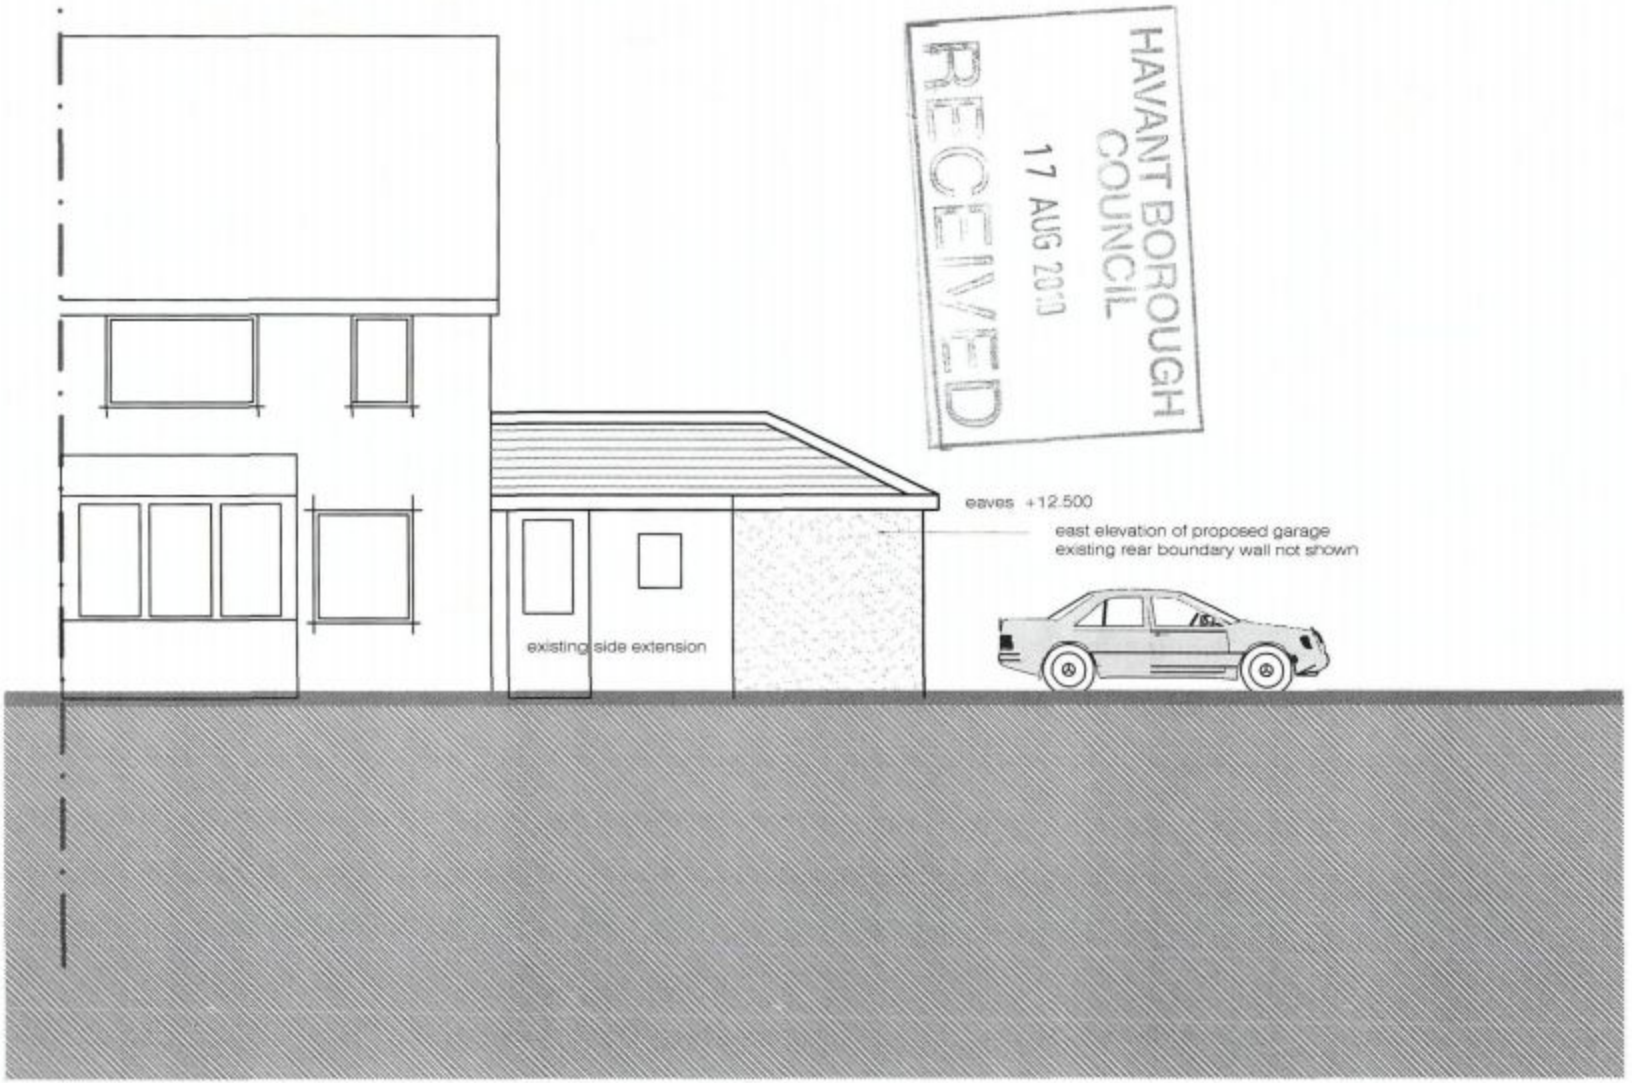

HAVANT BOROUGH COUNCIL
17 AUG 2010
RECEIVED

Copy right chris flint associates ltd 2010

NOTES:

NO:	DESCRIPTION:	DATE:

ISSUES

chris flint associates ltd

JOB TITLE:

Mr & Mrs Craven
84 Battens Way,
Havant,
PO9 2DY

DRAWING TITLE:

Proposed Garage, East Elevation

JOB NO:

SCALE:	DRAWING NO:
1:100@A4	P-3
DATE: 13/08/10	
DRAWN: CRF	CHECKED: / REV: