


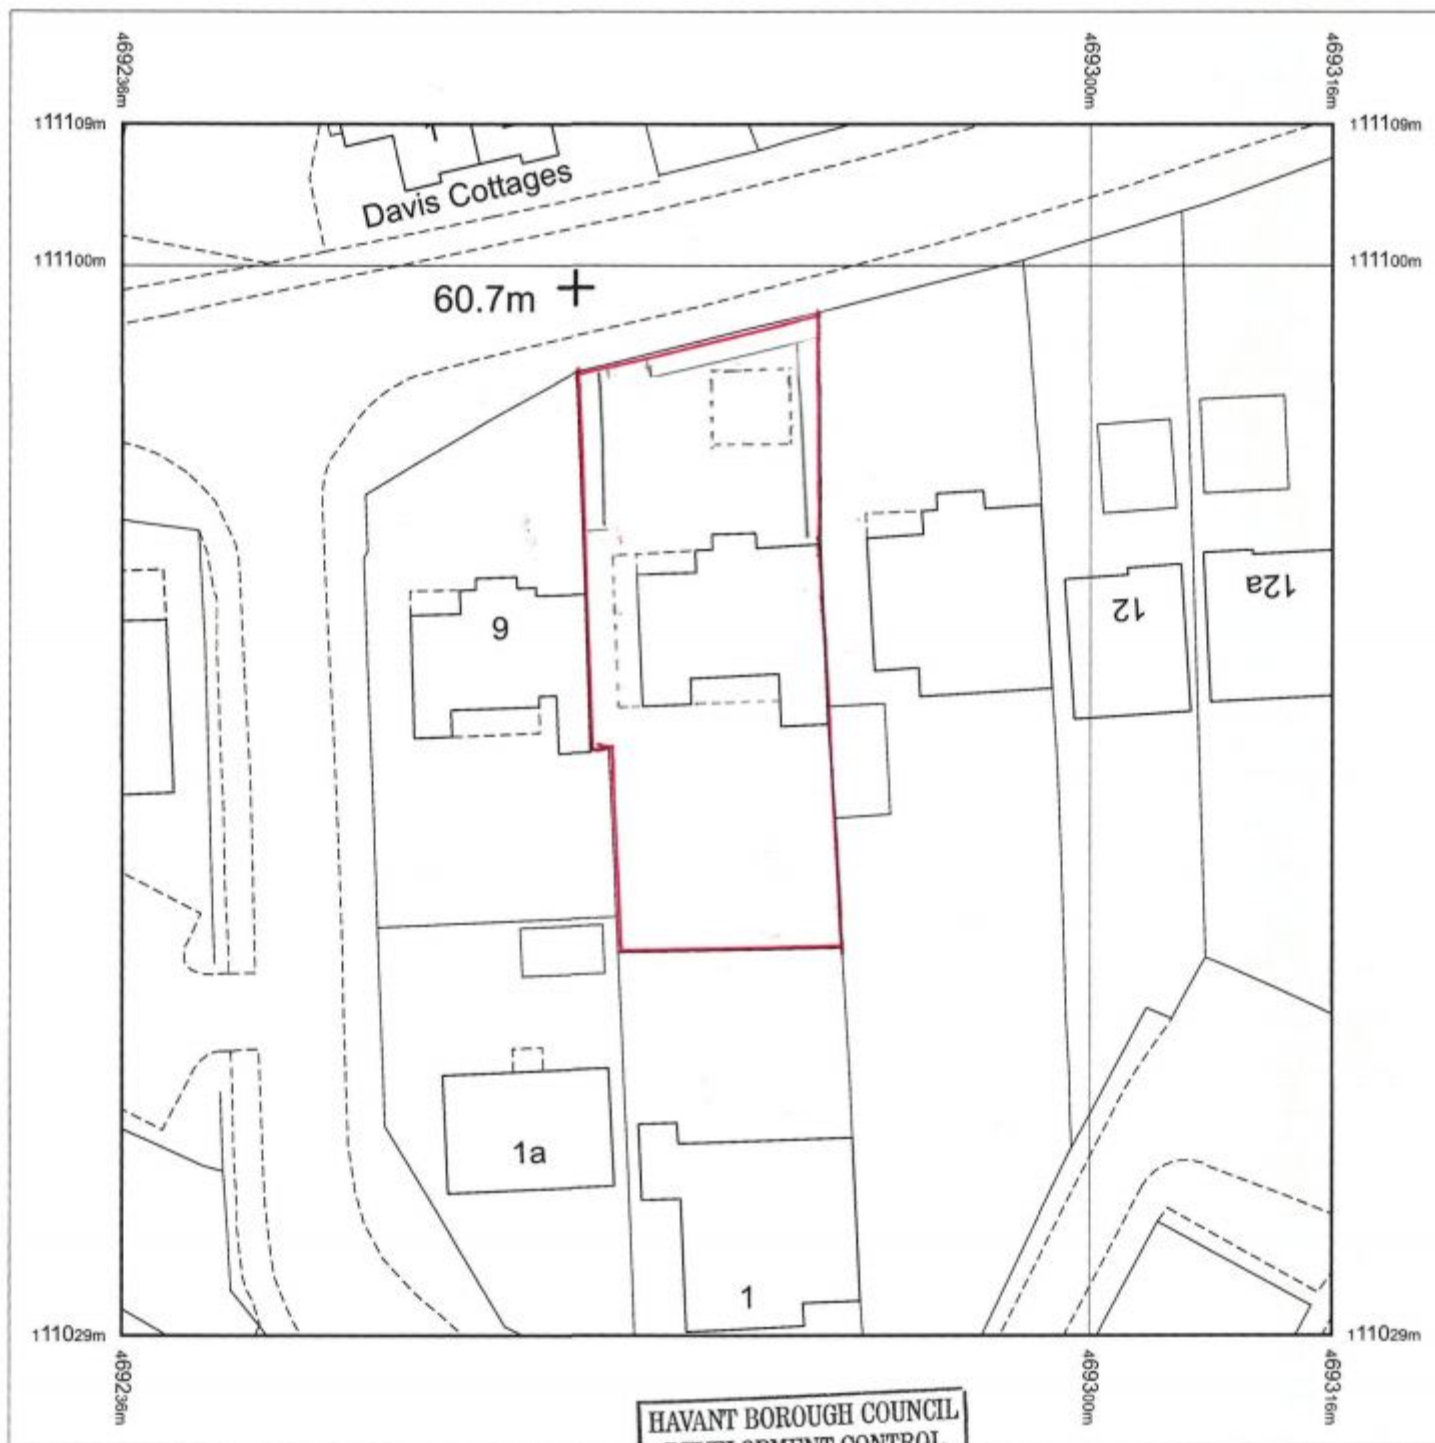

Produced 23.08.2010 from the Ordnance Survey National Geographic Database and incorporating surveyed revision available at this date. © Crown Copyright 2010.

Reproduction in whole or part is prohibited without the prior permission of Ordnance Survey.


Ordnance Survey, the OS Symbol and OS Sitemap are registered trademarks of Ordnance Survey, the national mapping agency of Great Britain.

The representation of a road, track or path is no evidence of a right of way.

The representation of features as lines is no evidence of a property boundary.

Part or all of this OS Sitemap is enlarged from mapping produced at one or more of the following scales: 1:1250, 1:2500, 1:10000.

HAVANT BOROUGH COUNCIL
DEVELOPMENT CONTROL
26 AUG 2010
RECEIVED

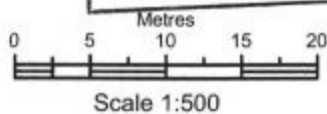

Supplied by: **National Map Centre**
Serial number: 03419100
Centre coordinates: 469276 111069.31

Further information can be found on the OS Sitemap Information leaflet or the Ordnance Survey web site:
www.ordnancesurvey.co.uk

8 PADNELL ROAD

COWPLAIN

WATERLOOVILLE

HAMPSHIRE, PO8 8DZ