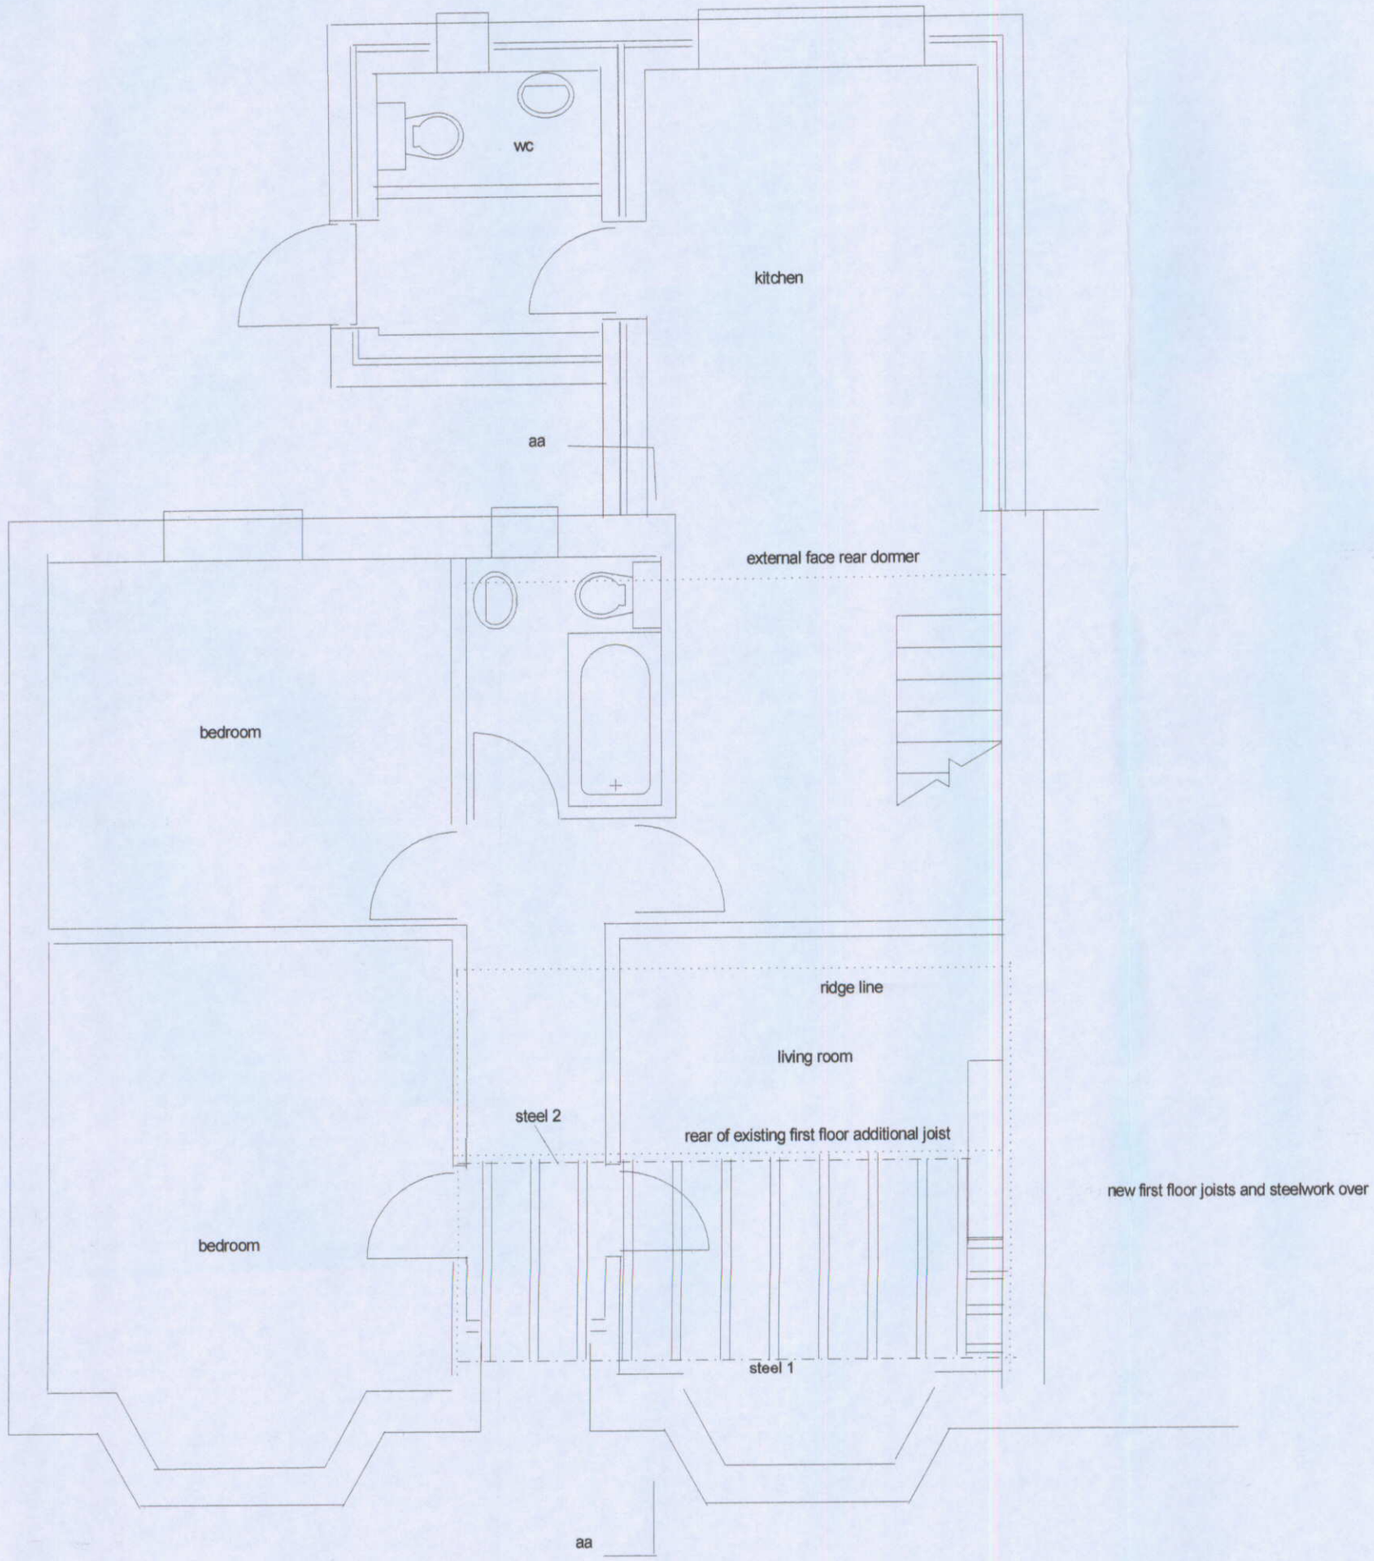

NOTES

10/14347/000

AMENDED

B.O.H. PERMIT

HAVANT BOROUGH COUNCIL
03 JUN 2010
RECEIVED

Amendment A - reduce depth of dormer to match next door

PROPOSED FRONT DORMER

21 Alameda Road

Waterlooville

Portsmouth

PO7 5HD

Drwg No: 631.10.02/A Scale: 1:50

Newgrange Associates

Chartered Building Surveyors

Tel/fax: 01905 763498 07957 357774