


SIDE WEST ELEVATION 1:100




FRONT NORTH ELEVATION 1:100




REAR SOUTH ELEVATION 1:100

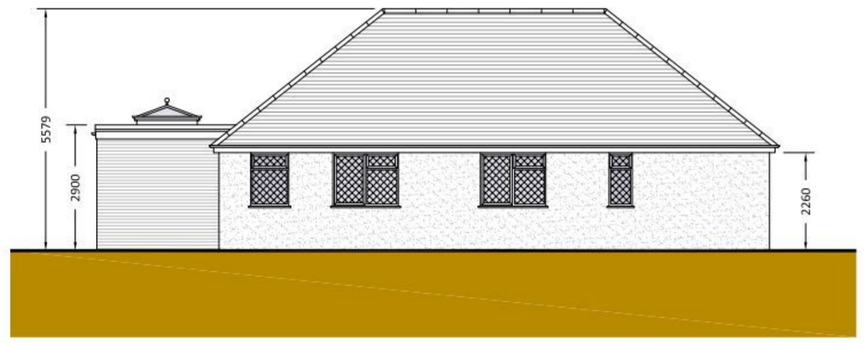


SIDE EAST ELEVATION 1:100

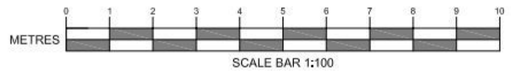

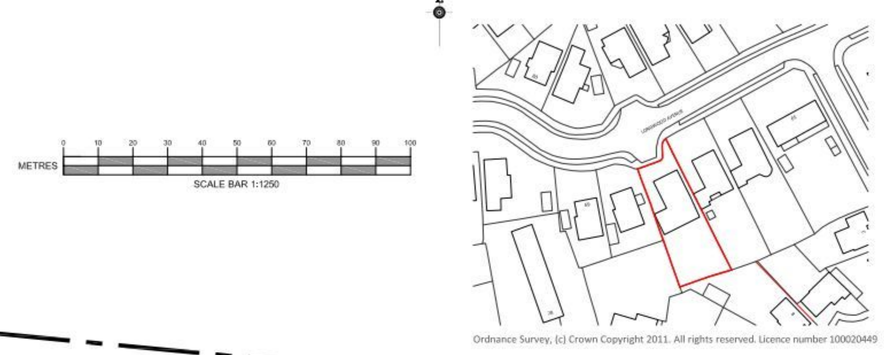

LOCATION PLAN 1:1250


PERMIT

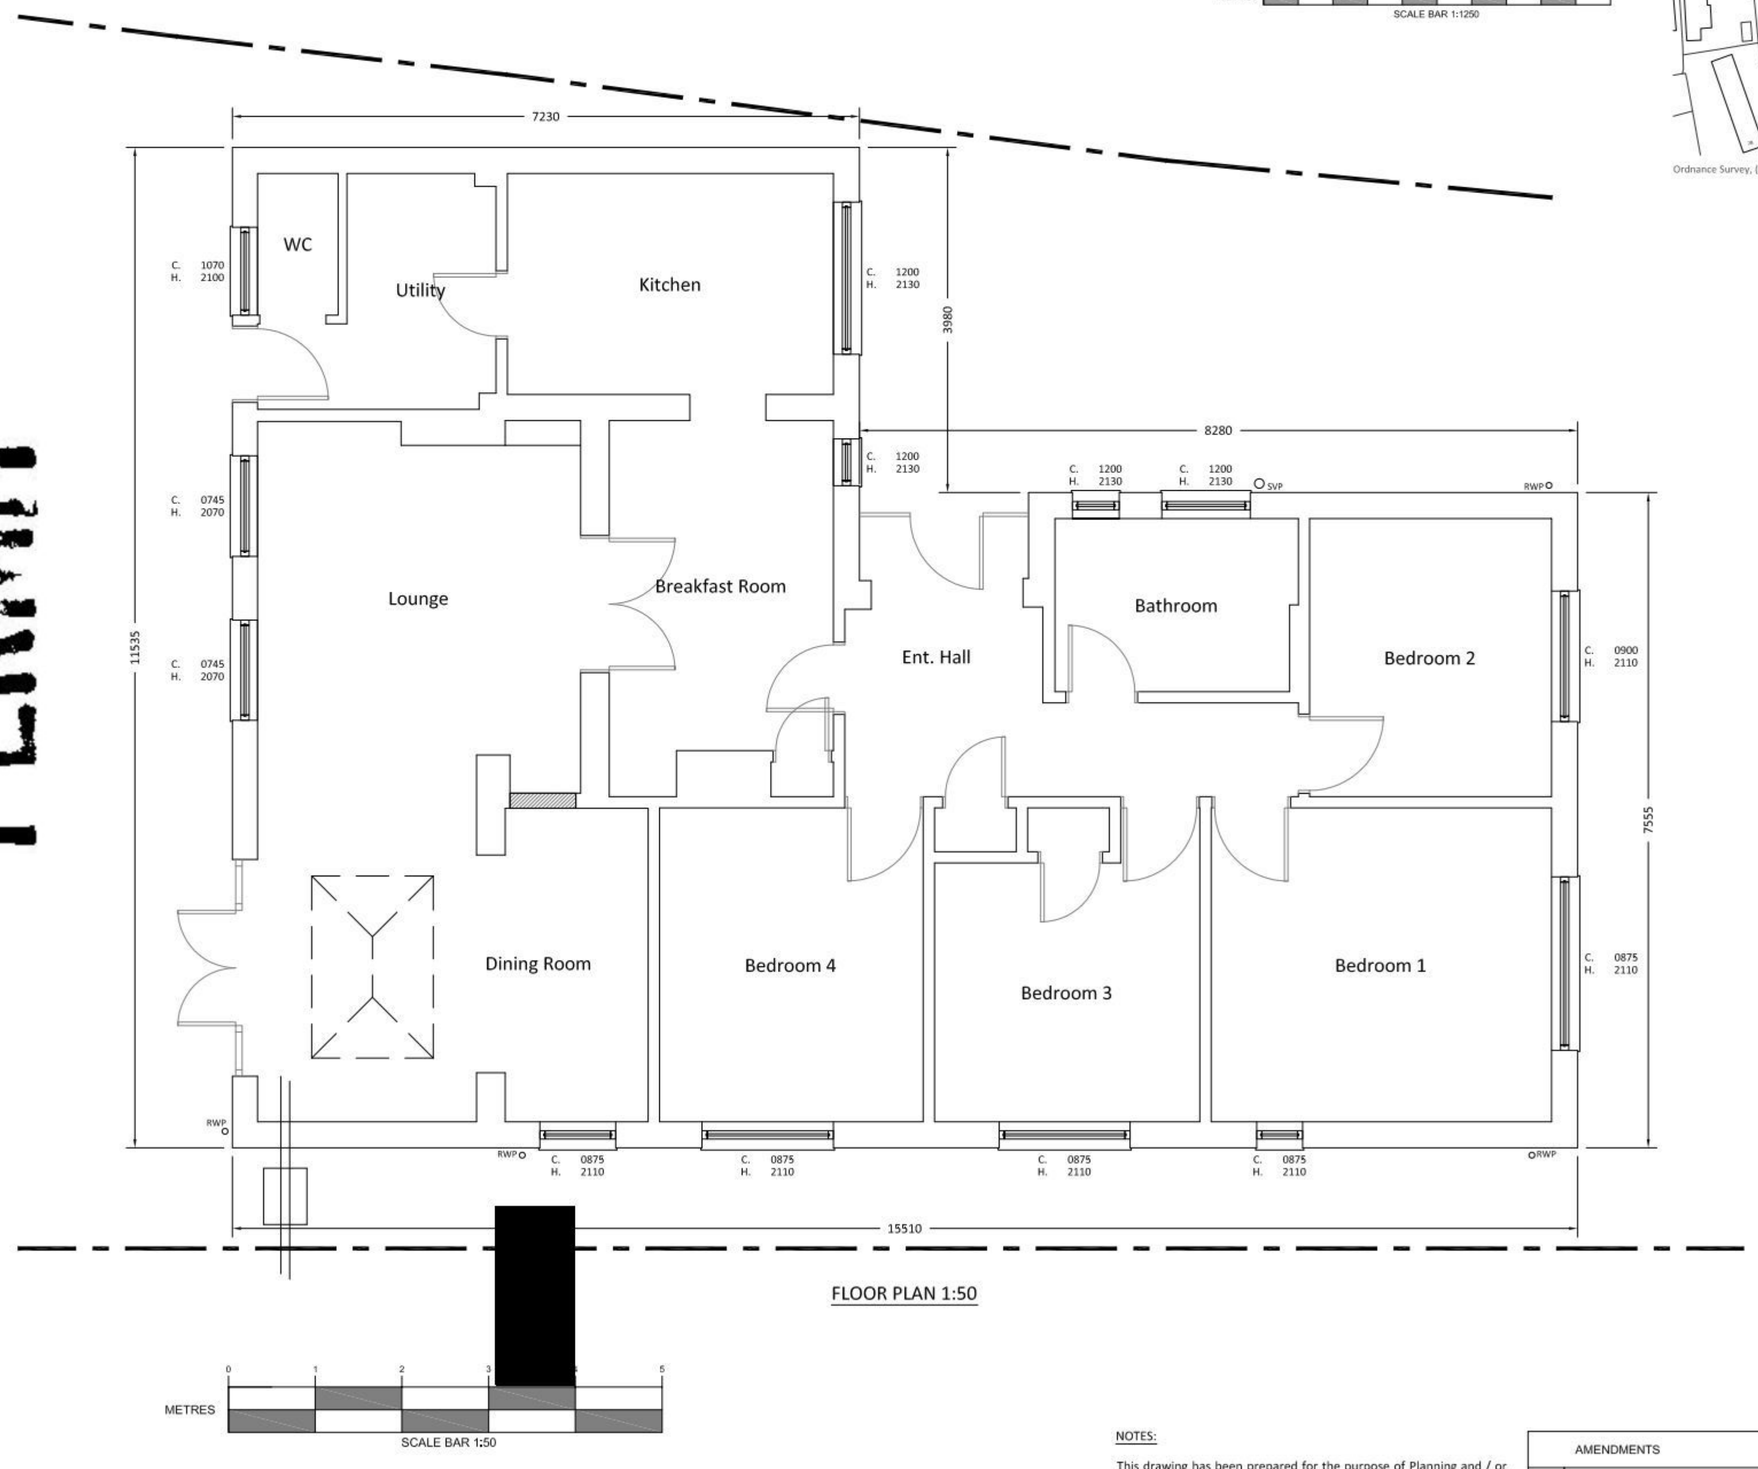


FLOOR PLAN 1:50



SITE PLAN 1:200

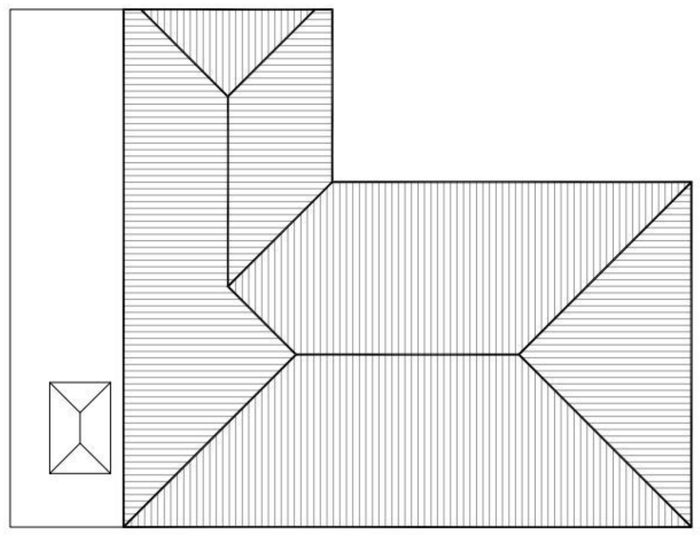

ROOF PLAN 1:100

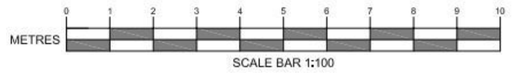

NOTES:

This drawing has been prepared for the purpose of Planning and / or Building Regulations approval, and should not be used for any other purpose.

All dimensions to be checked on site and any discrepancy notified to Martin Ralph Chartered Surveyors & Engineers. Written dimensions are to be used in preference to scaled dimensions.

This drawing is the property of Martin Ralph Chartered Surveyors & Engineers and must not be reproduced, in part or whole, or deviated from, without their permission.

It is essential that prior to commencement and during construction works, the contractor reviews the drawings and specification and discusses with the practice any inconsistencies, anomalies, non-industry standard features or other concerns.

	AMENDMENTS	DATE
B	ADJOINING PROPERTIES ADDED TO BLOCK PLAN	06.05.2011

CLIENT
Mr. & Mrs. P. Brewer
65 Longwood Avenue
Cowplain
Waterlooville
Hampshire
PO8 8JB

PROJECT
Proposed Single Storey Rear Extension
65 Longwood Avenue
Cowplain
Waterlooville
Hampshire
PO8 8JB

DRAWING TITLE
Existing Floor Plan, Roof Plan, Elevations, Site Plan and Location Plan

DATE
07.04.2011

SCALE
1:50, 1:100, 1:200 & 1:1250 @ A1

DRAWING No.
11/089/PM/PBR/01

REVISION
B1

MARTIN RALPH
Chartered Surveyors & Engineers

11 Dragoon House
Hussar Court
Brambles Business Park
Waterlooville, Hampshire
PO7 7SF
Tel. 023 9225 7711
Fax. 023 9225 7712
www.martinralph.co.uk
info@martinralph.co.uk

RICS