


PERMIT

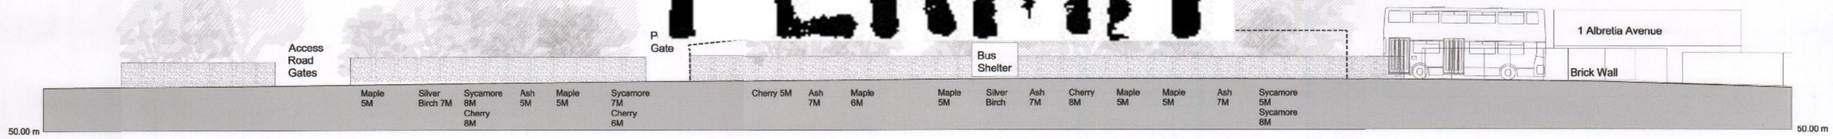



Elevation A - A [Eagle Avenue Elevation]

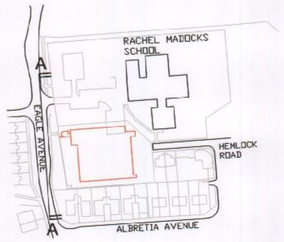

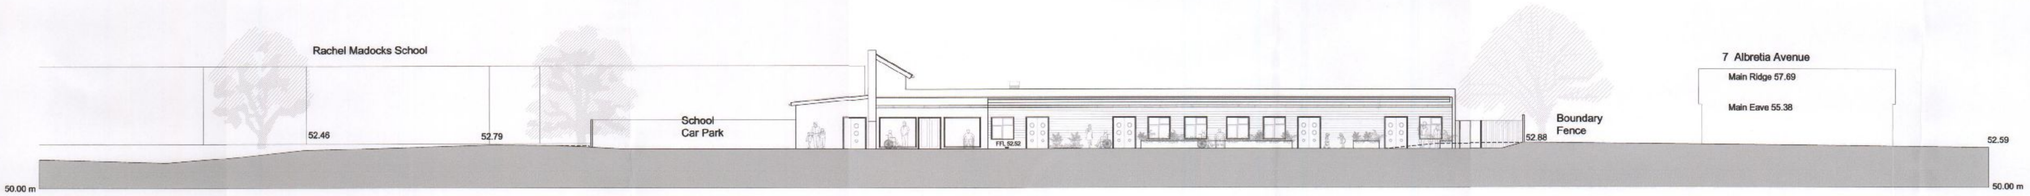



Site Section B - B

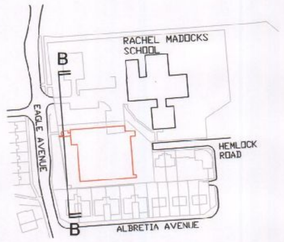

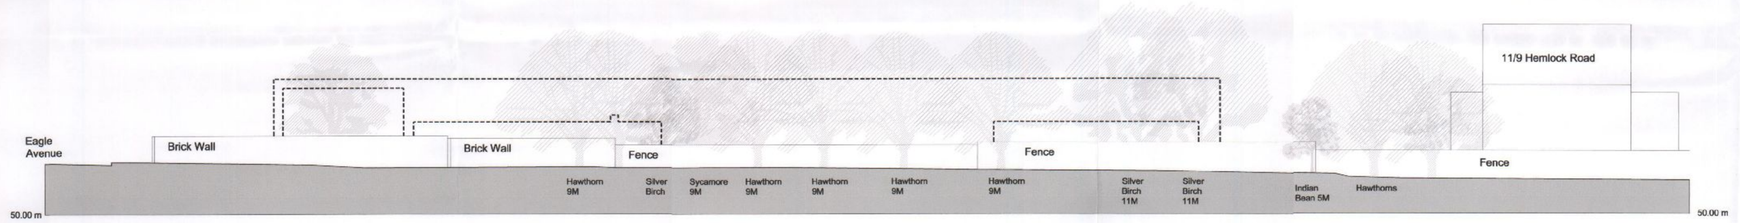



Elevation C - C [Albretia Avenue Garden Elevation]

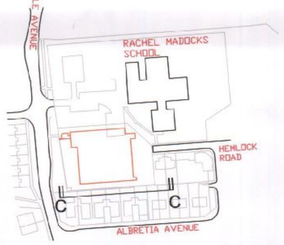

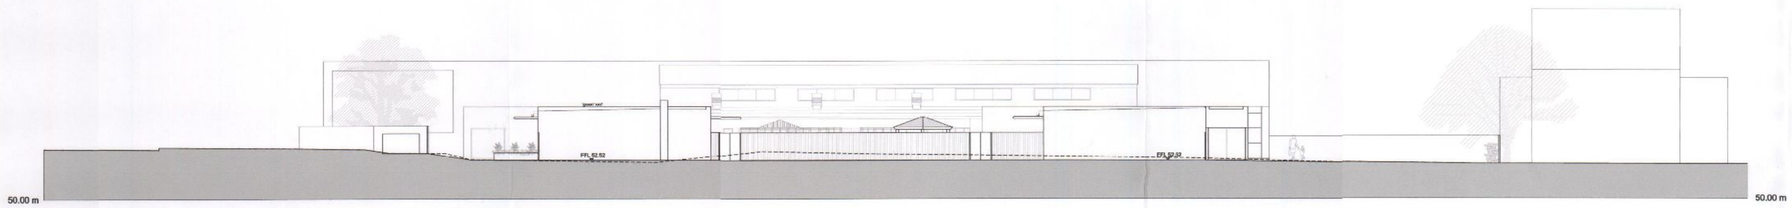

Elevation D - D

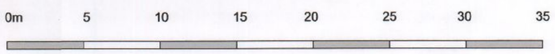

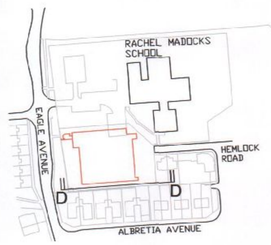

HAVANT BOROUGH COUNCIL
- 3 OCT 2011
RECEIVED

P3 jrl	Elevations amendments following Planners comment	2011_09_28
P2 jrl	Finish Floor Level note added following Planners comment	2011_08_08
P1 jrl	Planning Issue	2011_07_21

studio four architects ltd
Tollgate Estates, Stanbridge Earls, Romsey SO51 0HE
t: 01794 511255 f: 01794 511215
admin@studiofourarchitects-romsey.co.uk
www.studiofourarchitects.com

client SMILE Support and Care

project Smile Centre
Hemlock Road, Waterlooville

title Proposed Elevations

date	scale	drawn	checked
Apr 2011	1:200@A1	PV	JRL

job no.	dwg. no.	rev. no.
28095	400	P3

file 28095_300_Full Planning September