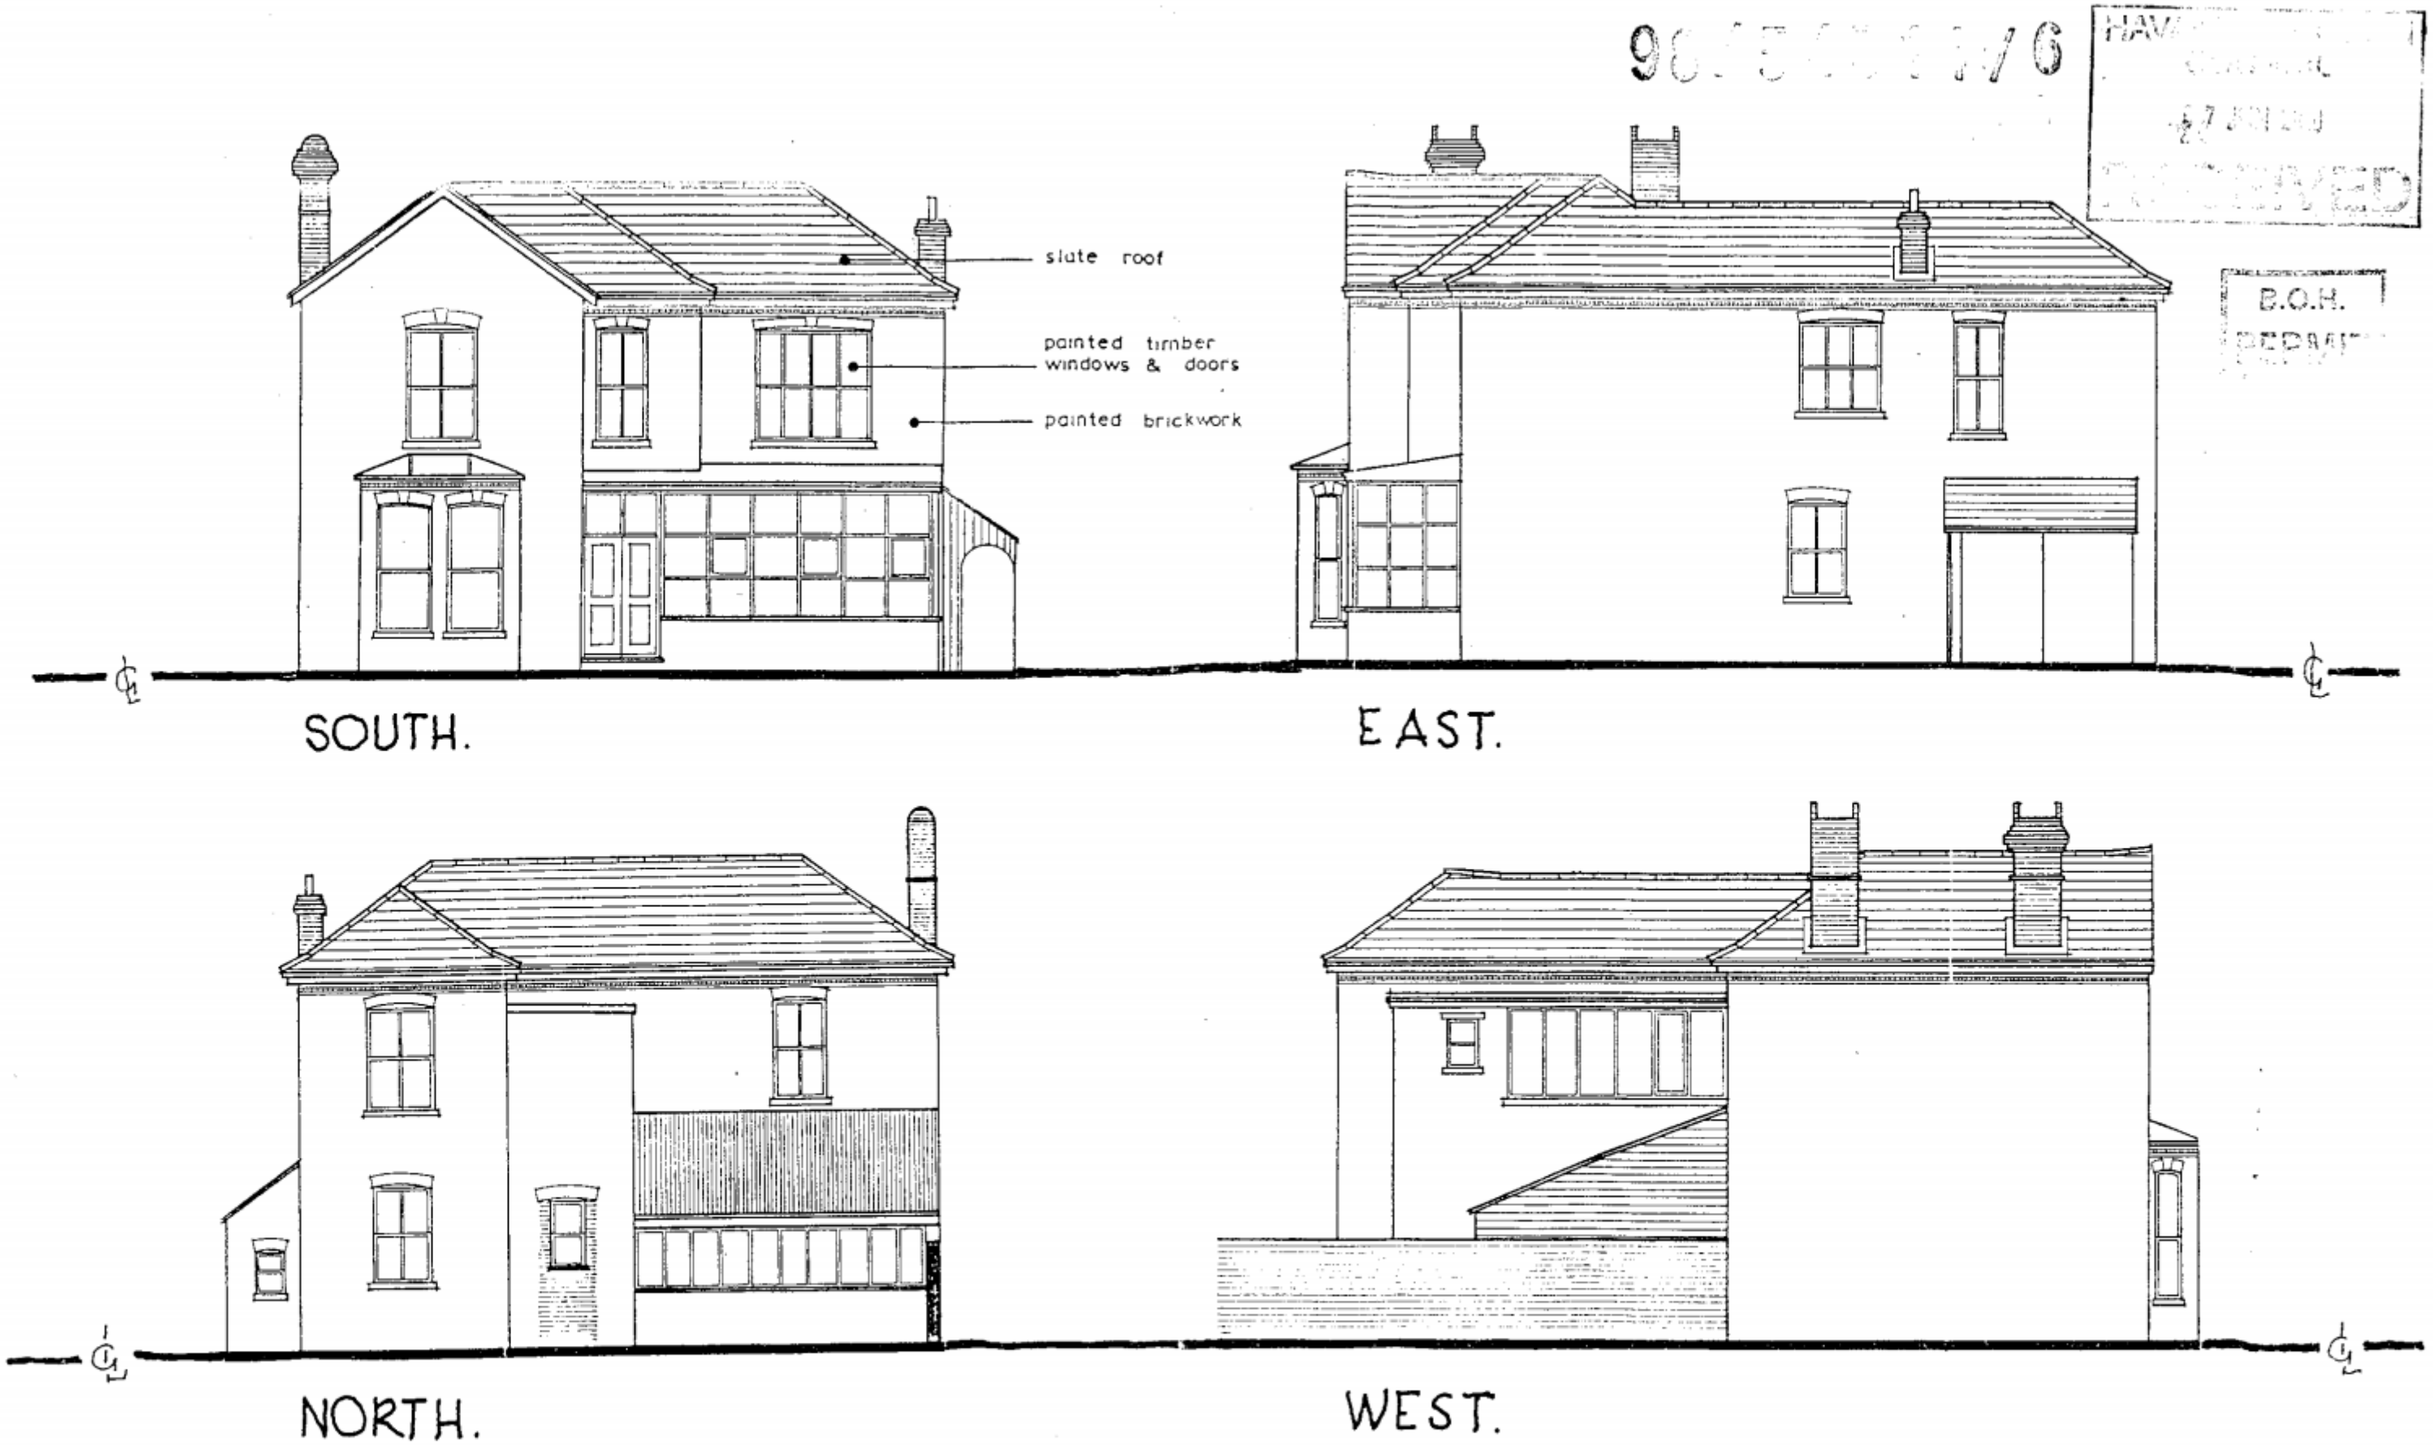

B.O.H.

L BRUCE MILLER FASI MCSD FRSA
Mundiwindi
Cut Mill Bosham
Chichester
West Sussex PO18 8PS
Telephone: (0243) 572553

CONVERSION OF 105 Havant Road EMSWORTH

for D.C.Phillips [Bosham] Ltd.

Drawn. L B M. Nov 98. 9724.6

Existing Elevations Scale 1:100