

PAPER SIZE: A1

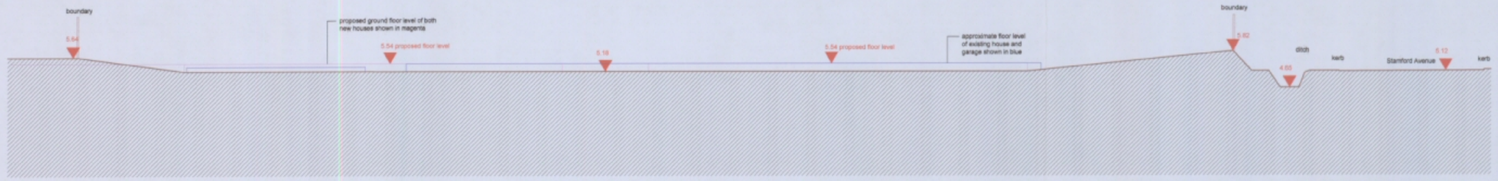

LONGITUDINAL SECTION ACROSS SITE AS SHOWN A. - A. UPON REFERENCE PLAN
scale: 1:100

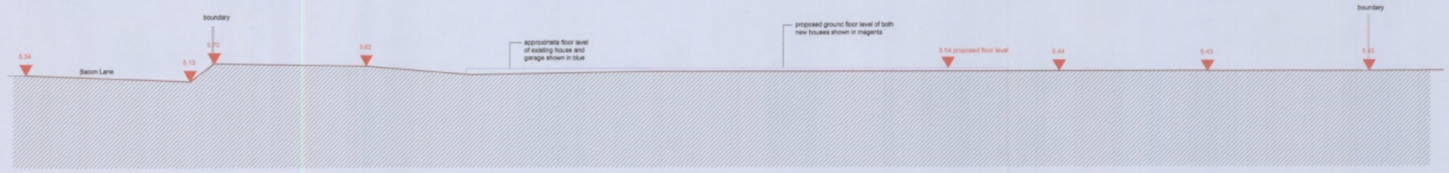


TRANSVERSE SECTION THROUGH SITE AS SHOWN B. - B. UPON REFERENCE PLAN
scale: 1:100

PLOT NO. 1



PLOT NO.2

ROOF PLANS OF PROPOSED HOUSES
scale: 1:100

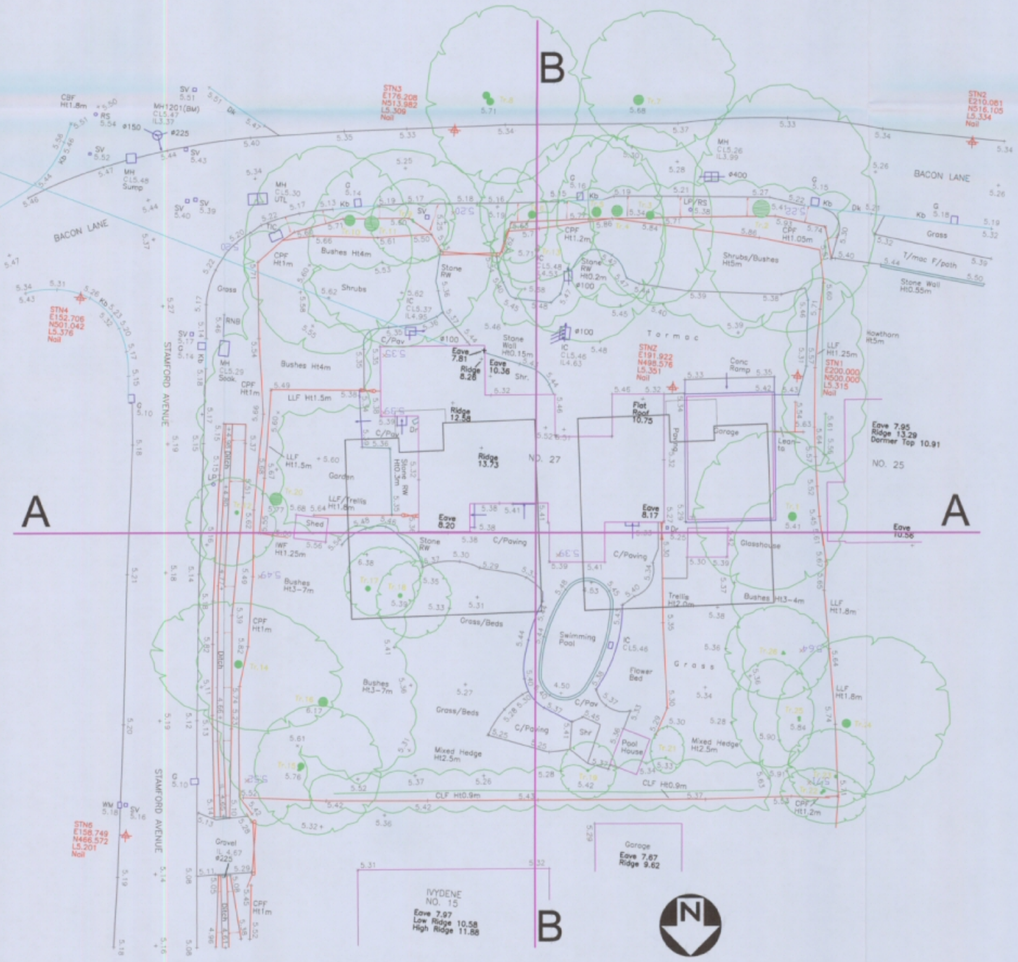

REFERENCE PLAN
scale: 1:200

NOTES:

This drawing has been prepared for the purpose of Planning and / or Building Regulations Approval and should not be used for any other purpose.

All dimensions are to be checked on site and any discrepancy notified to Martin Ralph. Written dimensions are to be used in preference to scaled dimensions.

This drawing is the property of Martin Ralph and must not be reproduced, in part or whole, or deviated from without their permission.

It is essential that prior to commencement and during construction works, the contractor reviews the drawings and specification and discusses with the practice any inconsistencies, anomalies, non-industry standard features or other concerns.

	AMENDMENTS	DATE
B	Proposed dwellings moved forward	01.12.10
C	Bay added to Plot no. 1	07.02.11

CLIENT
MR. P. FOX
FOX ESTATES LTD
LANGSTONE TECHNOLOGY PARK
LANGSTONE ROAD
HAVANT
HAMPSHIRE
PO9 1SA

PROJECT
RESIDENTIAL DEVELOPMENT
27 BACON LANE
HAYLING ISLAND
HAMPSHIRE
PO11

HAVANT BOROUGH COUNCIL
14 FEB 2011
RECEIVED

DRAWING TITLE
EXISTING AND PROPOSED SITE SECTIONS, ROOF PLANS OF PROPOSED HOUSES.

DATE
30.06.10

SCALE
1:100, 1:200 (A1)

DRAWING No.
08/163/JR/09

REVISION
C1

MARTIN RALPH
Chartered Surveyors
11 Dragoon House
Hussar Court
Brambles Business Park
Portsmouth
PO7 7SF
Tel. (023) 9225 7711
Fax. (023) 9225 7712
RICS