


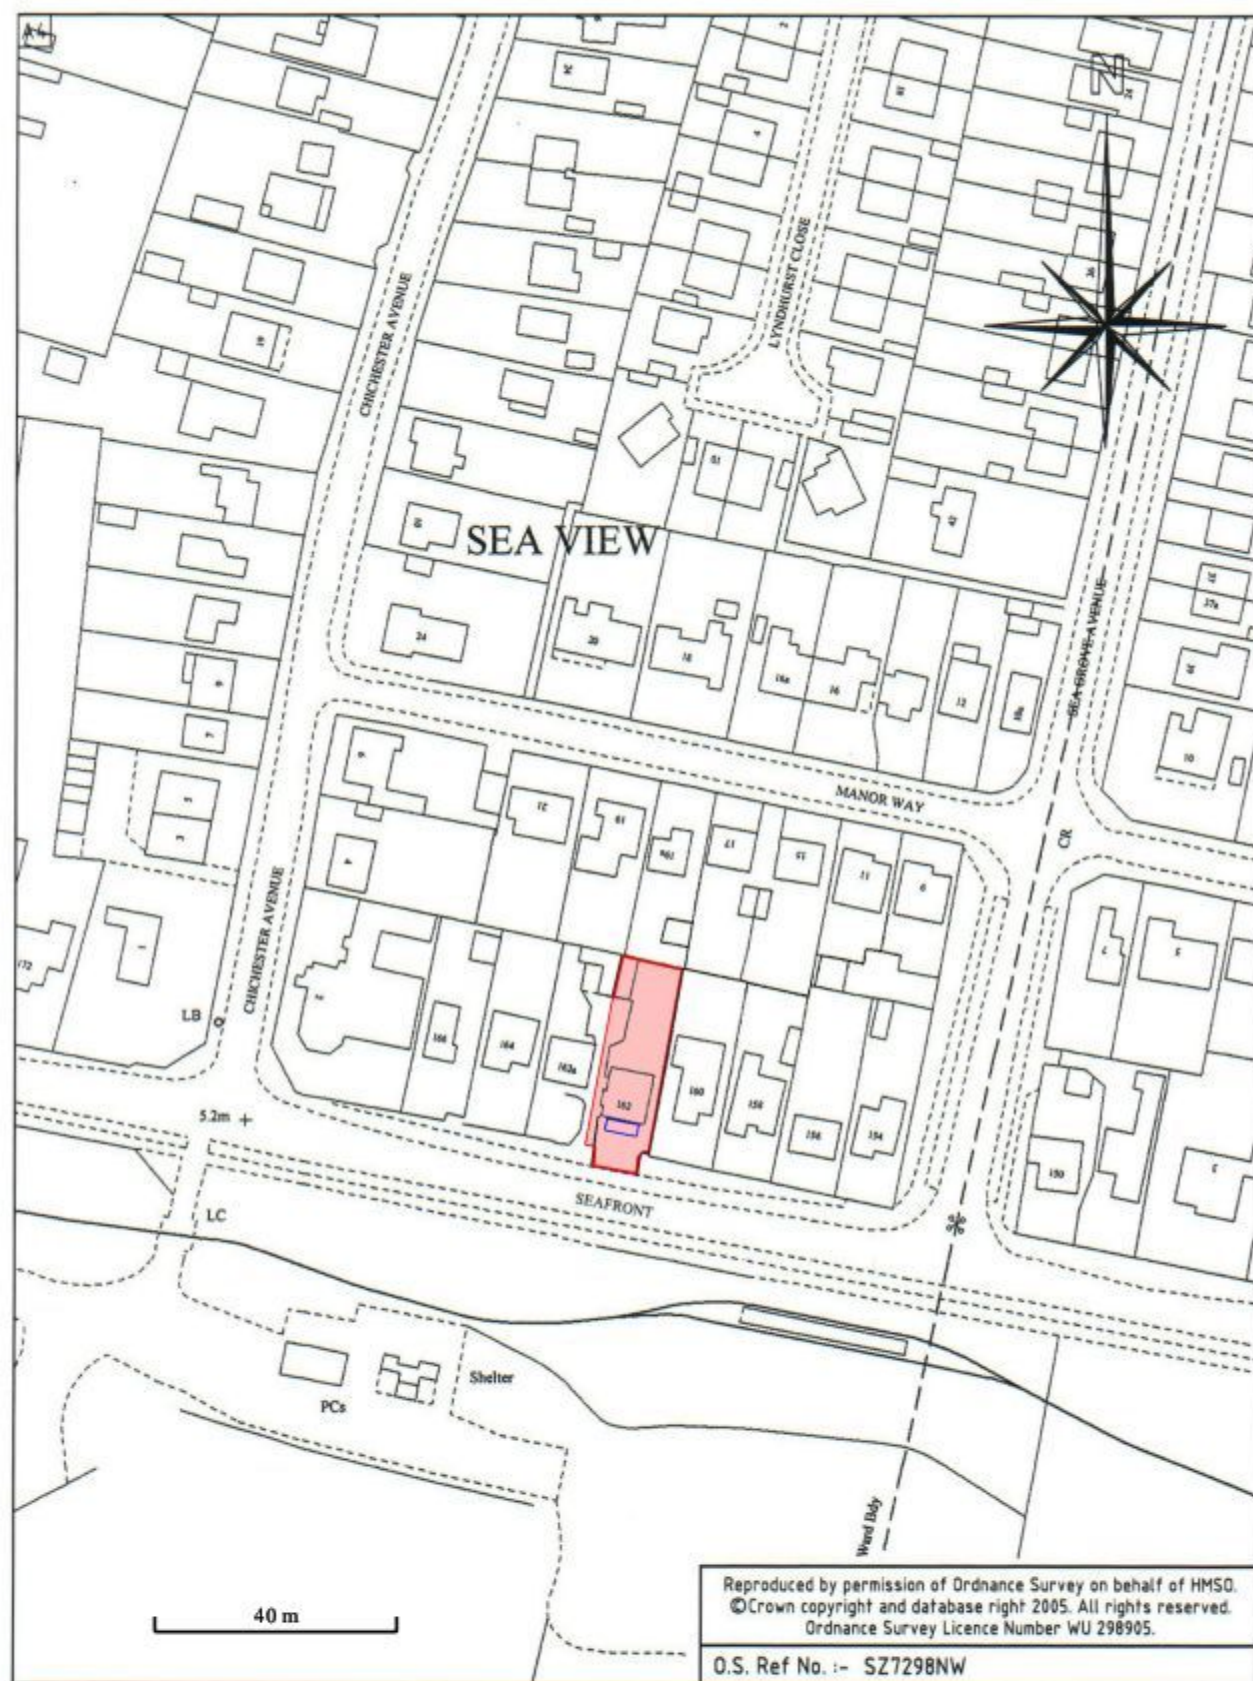

Location Plan
 Scale: 1:1250 @ A3

Site:
 Mr Unsworth
 162 Seafront
 Hayling Island
 PO11 9HP

Details:
 Construction of a
 Balcony and
 Conservatory

Date:
 August 2010
Drawing 1 of 7:
 Location Plan and
 Layout Plan



Layout Plan
 Scale: 1:500 @ A3