APP/10/0635

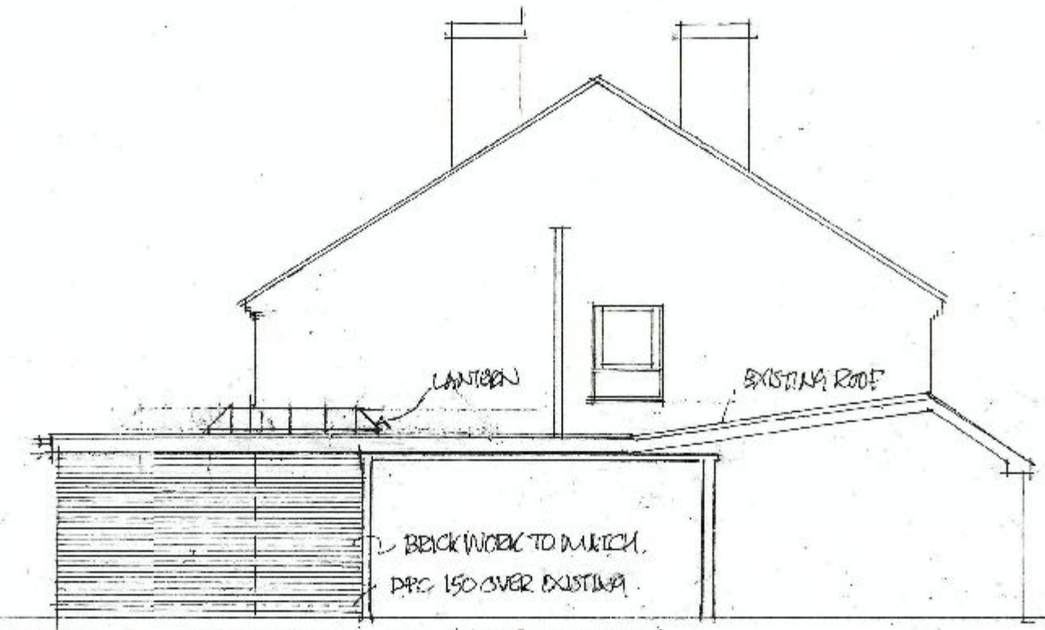

PROPOSED SOUTH ELEVATION
SCALE 1:100 @ A3



PROPOSED WEST ELEVATION
SCALE 1:100 @ A3.

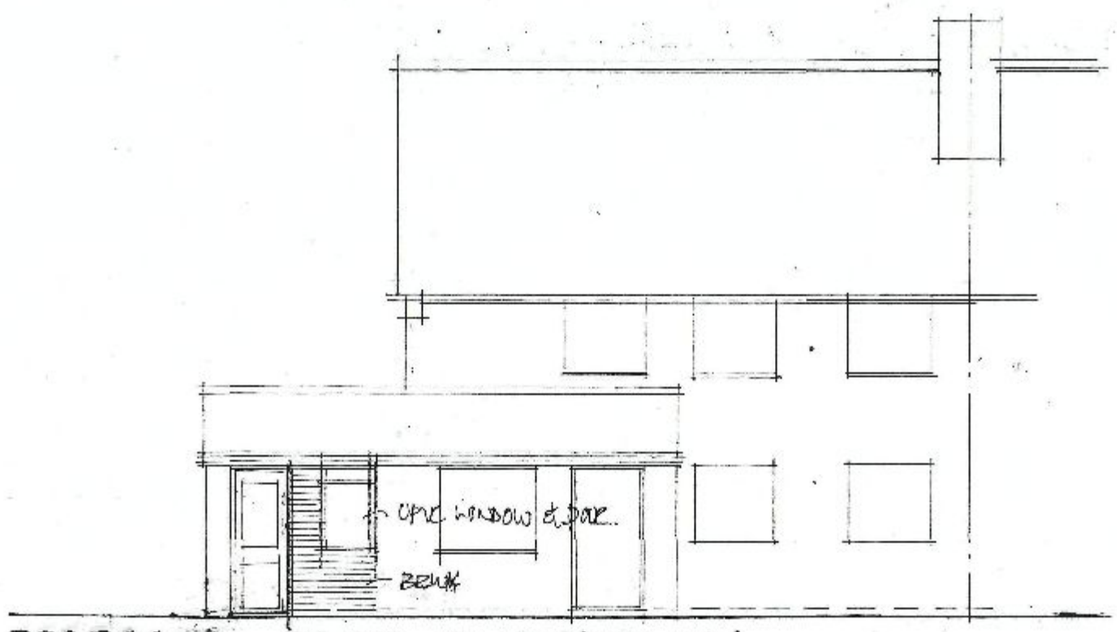

PROPOSED EAST ELEVATION
SCALE 1:100 @ A3

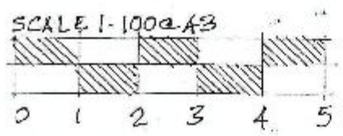

PERMIT

HAVANT BOROUGH COUNCIL
- 2 AUG 2010
RECEIVED

Architectural Planning.
Building Surveyors and Designers.
1a Nutbourne Road, Sandy Point,
Hayling Island, Hampshire, PO119RT.
T: 02392 463994.

PROPOSED SIDE EXTENSION AT
34 KINGS ROAD. HAYLING ISLAND,
HAMPSHIRE. FOR: Mr and Mrs Tuttle

Drawing:
PROPOSED ELEVATIONS.
Scale; 1 - 100 @ A3.
Date: ; 6.07.2010
Drawing No: 9176/09/005