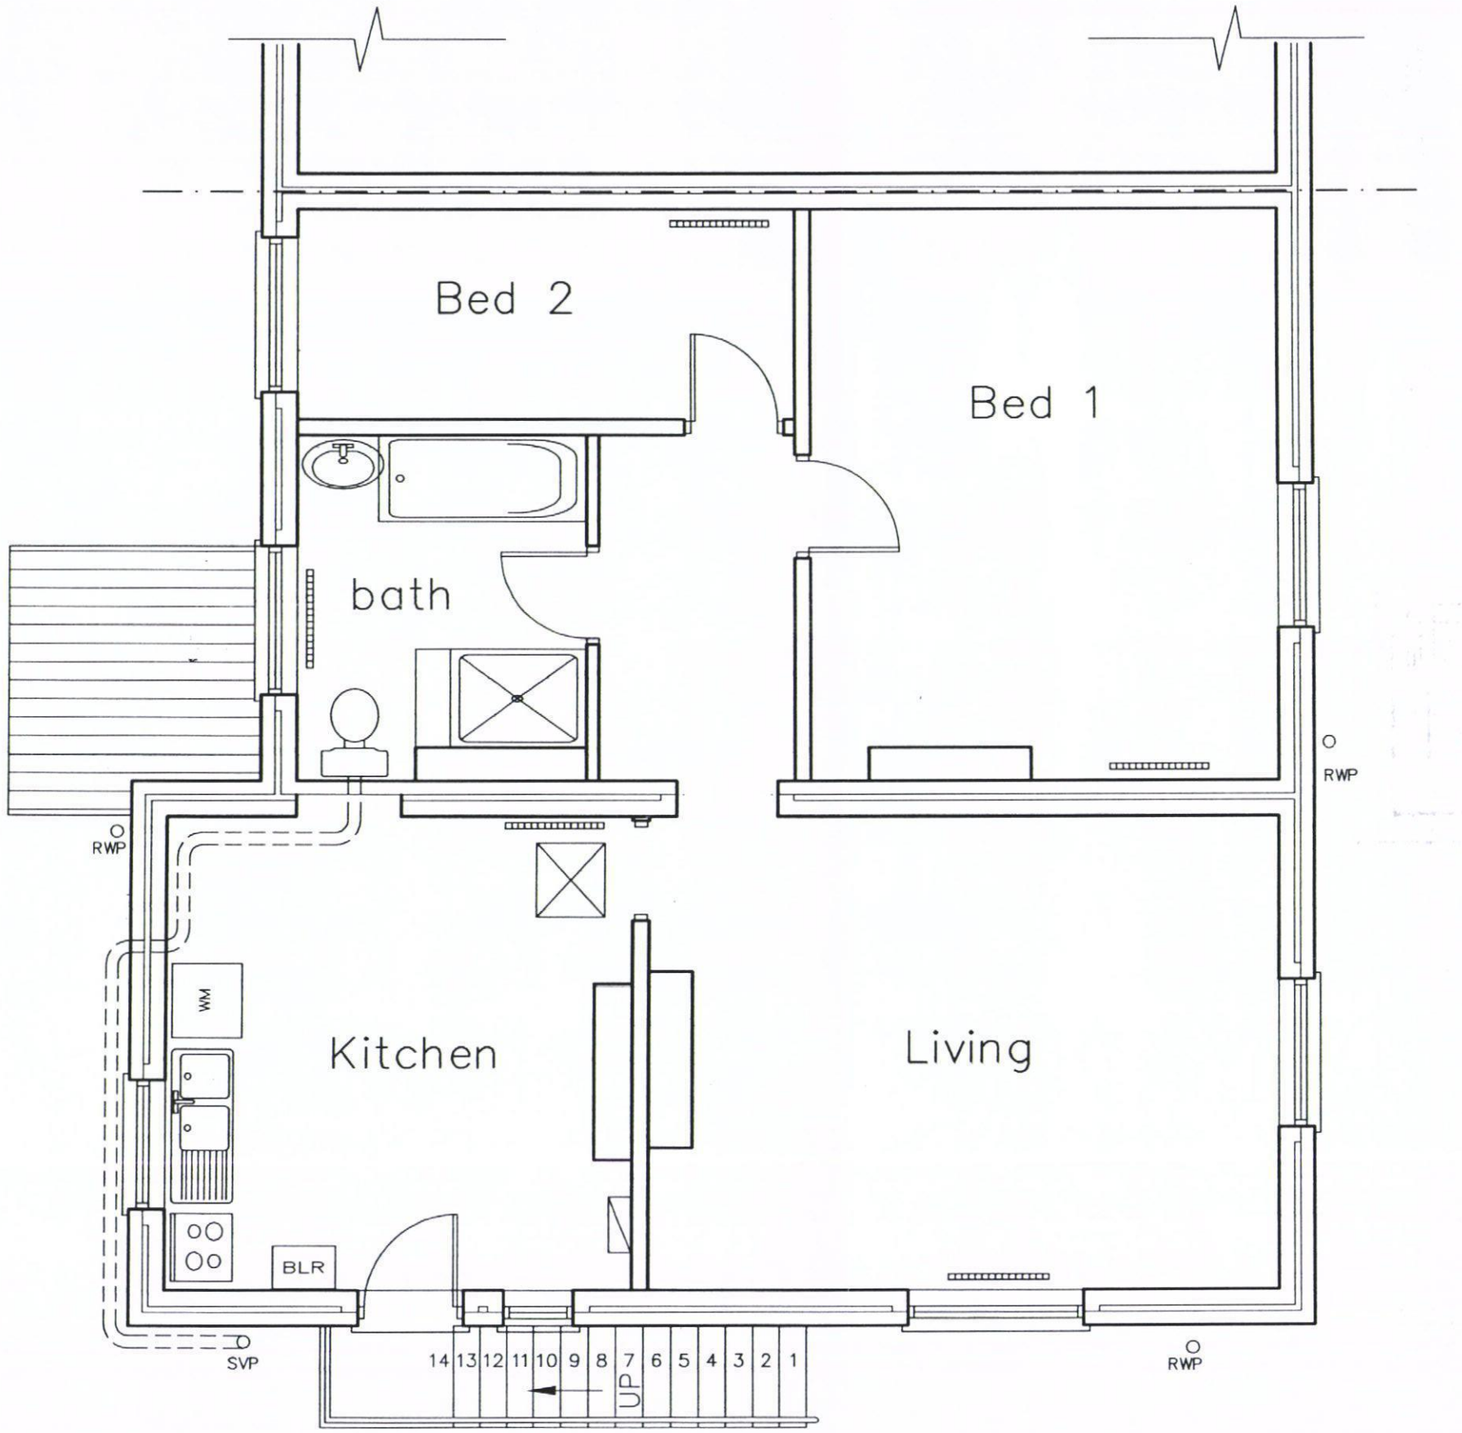


N

HAVANT BOROUGH COUNCIL
11 JAN 2012
RECEIVED

30 Queen Street
Emsworth
PO10 7BL

EXISTING FLOOR PLAN

Martin Critchley
Consultants Ltd.
First Floor, 7 North Street
Havant, Hampshire, PO9 1PW
023 92 474 919
critchleyarchitect@hotmail.com

Scale A3 = 1:50
Drawn LPR
Date 20/05/11

Revisions

A. Grd flr extension added. 06/01/12

1142–101 A

metres 10