


PERMIT

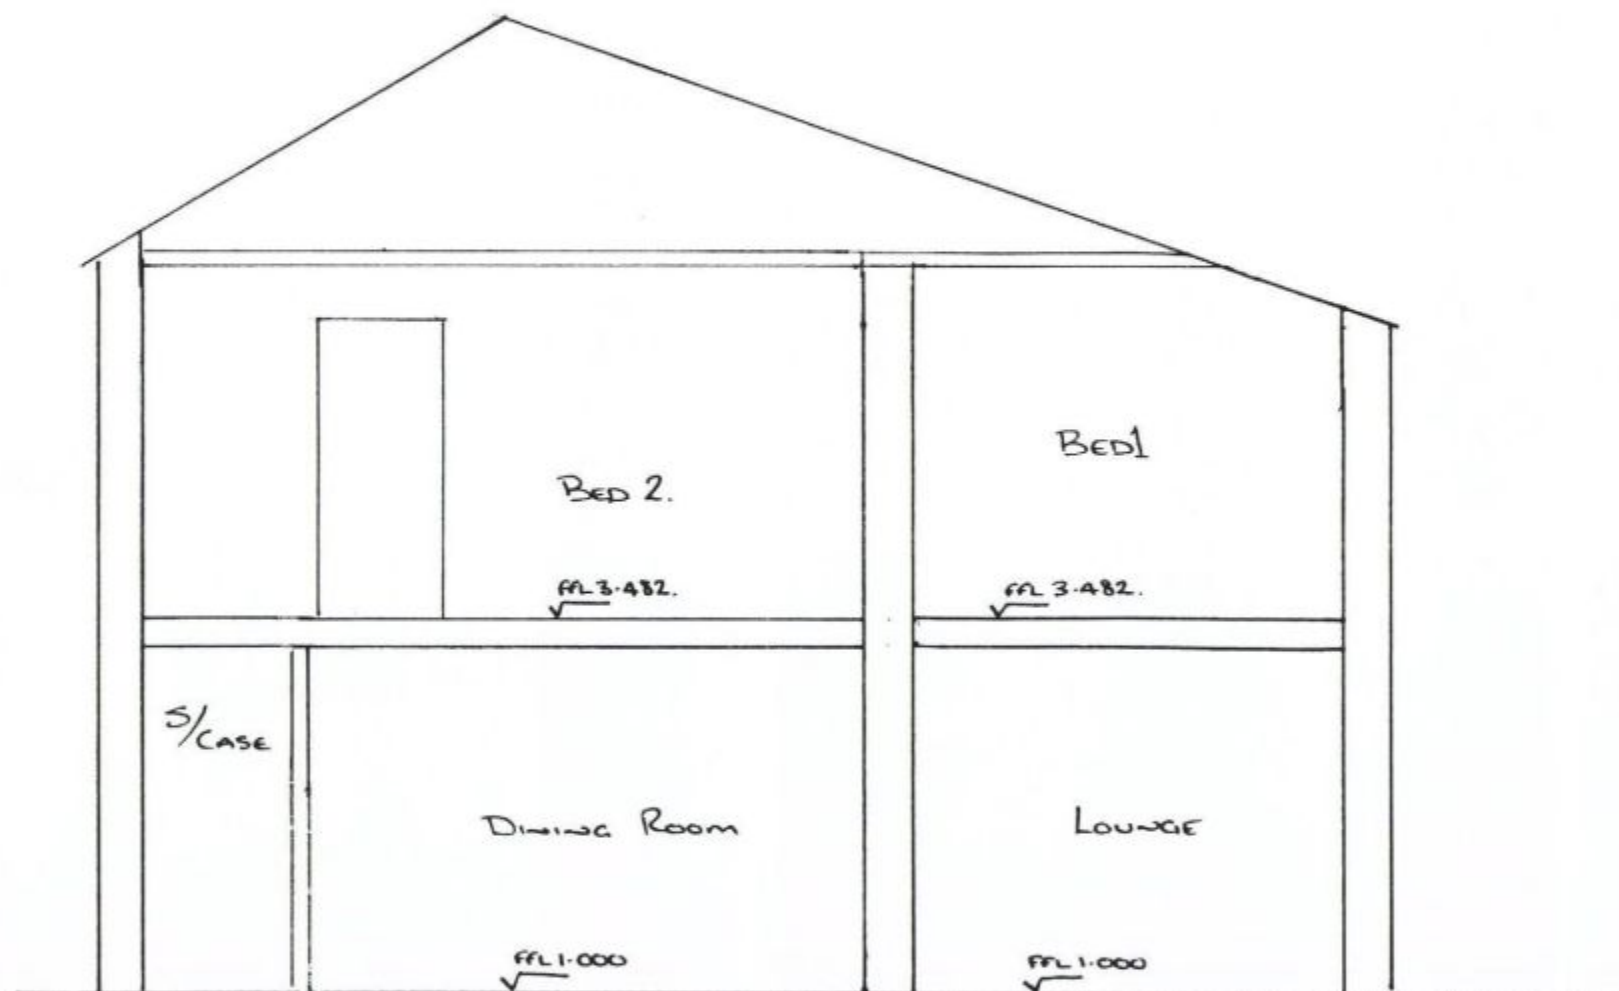

5 Vian Road. WATERLOOVILLE, HANTS

PROPOSED SECTION SHOWING FLOOR LEVELS.

Drawing No P07

Scale 1:50

A3.