


FARM BUILDINGS
AT
MANOR FARM
HAYLING ISLAND



AREA SUBJECT TO APPLICATION



SCALE
1:1000

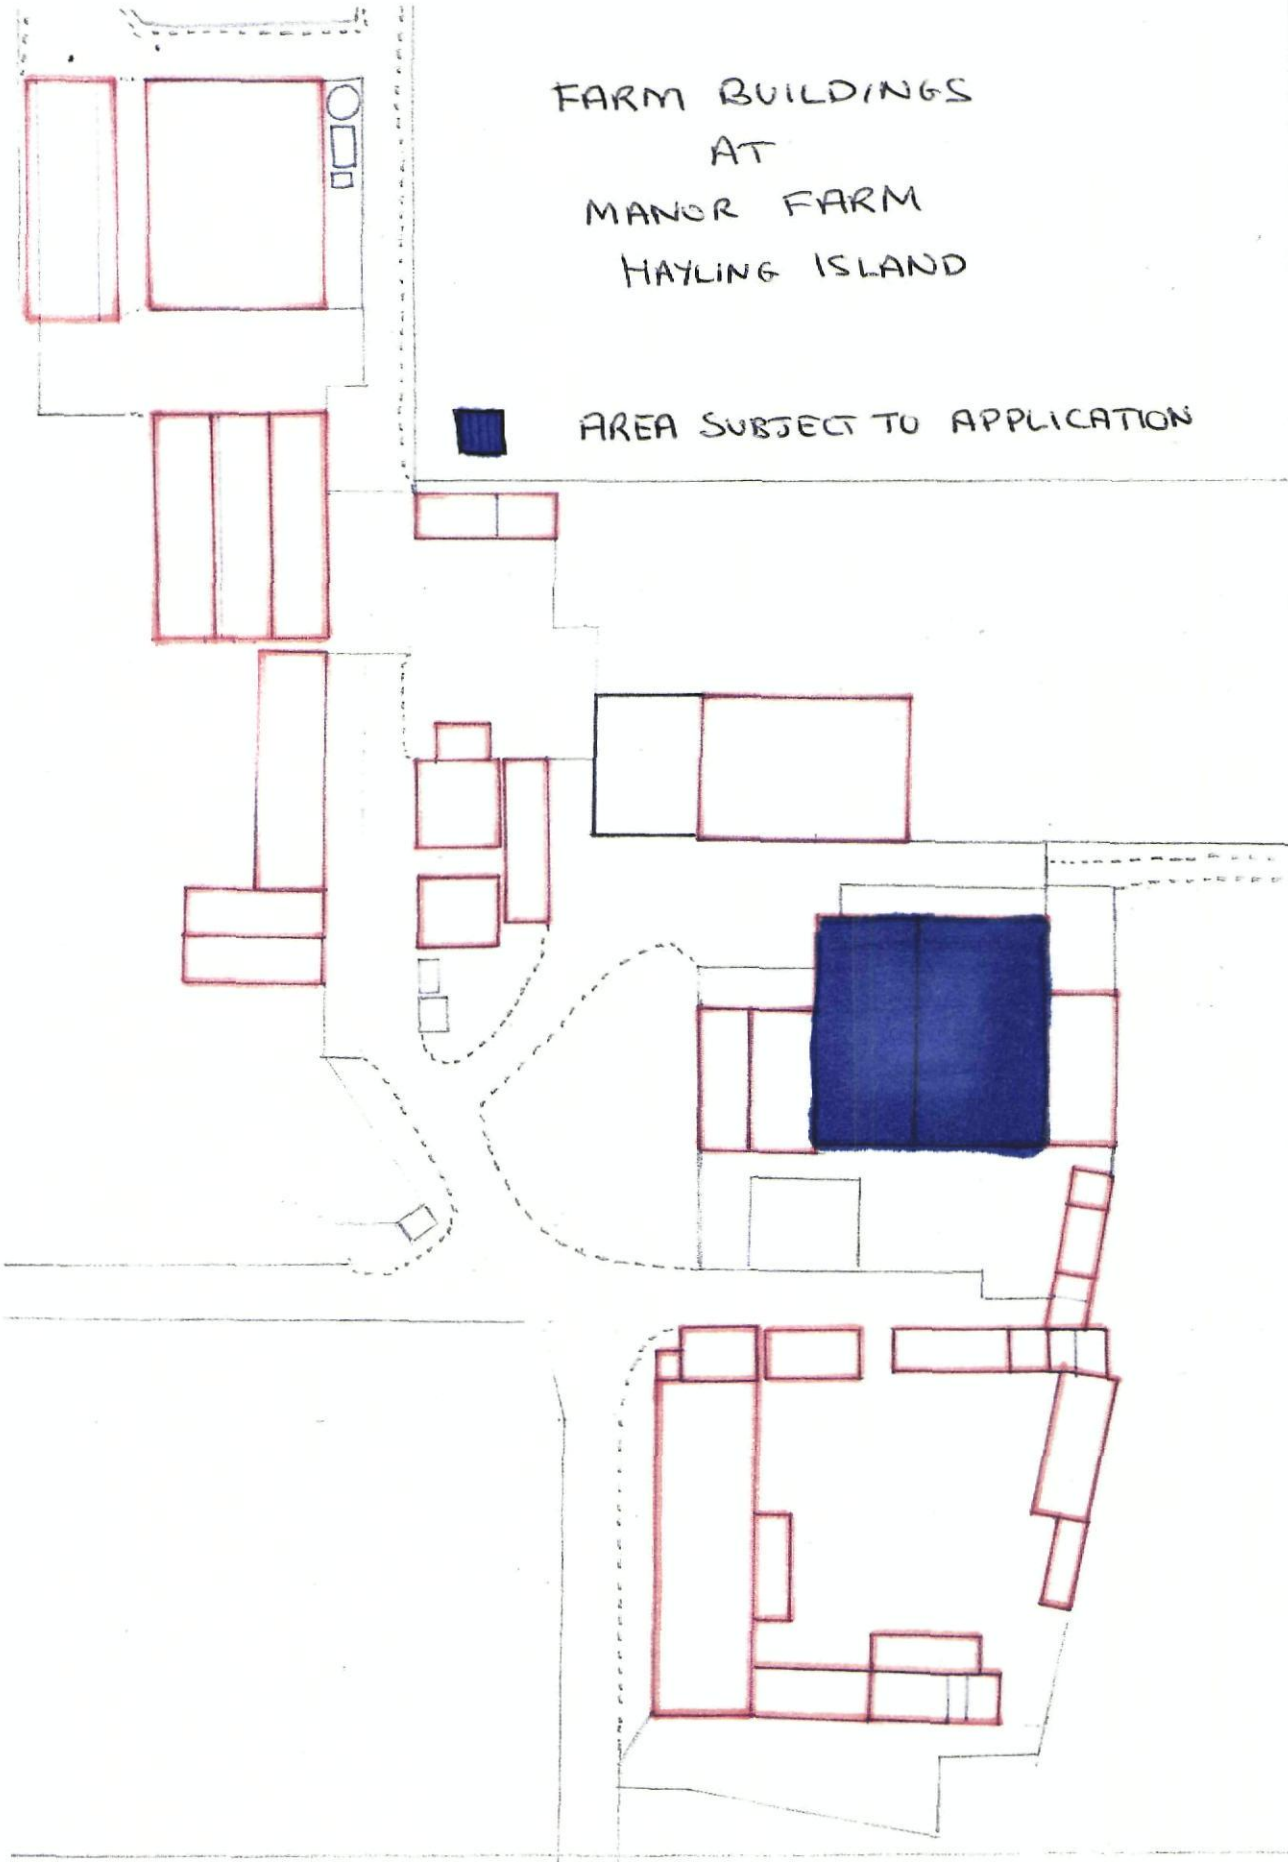

16 DEC 2010

RECEIVED

PDW-03