0 1 2 3 4 5m

LINEAR SCALE 1:50



Rear Elevation

PERMIT

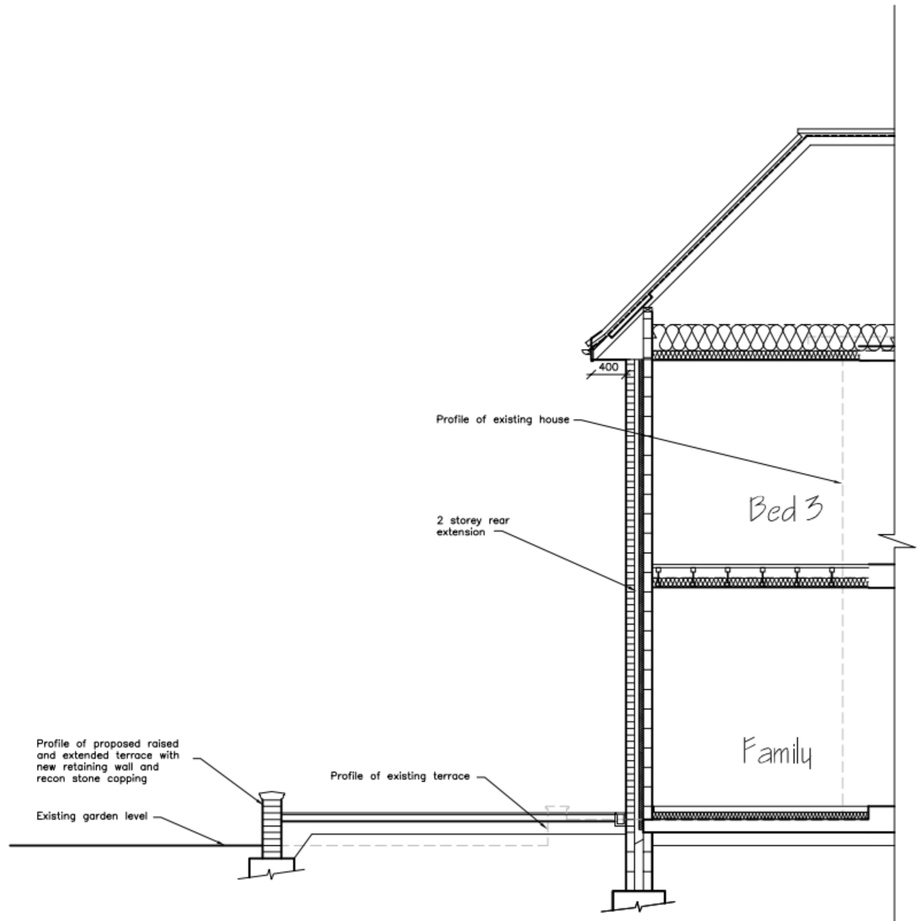

Proposed Patio Section

PRELIMINARY
subj. to b'reg approval

ADP ARCHITECTS LTD
Richmond Court, 94 Botley Road, Park Gate, Southampton, Hampshire SO31 1BA
Telephone/Fax: 0845 365 1475/6
Email: mail@adp-ltd.co.uk

Project Name/Address:
Alterations & Additions to
40 Langstone Road
Havant
PO9 1RF

Client Name:
Mr & Mrs Snowdon

Drawing Title:
Rear Elevation & Patio Section

Job Number:	Drawing Num:	Revision:
1518	11	

Drawing Scale:	Date:	Drawn:	Checked:
1 : 50 (A1)	Oct 11	MJP	