PERMIT

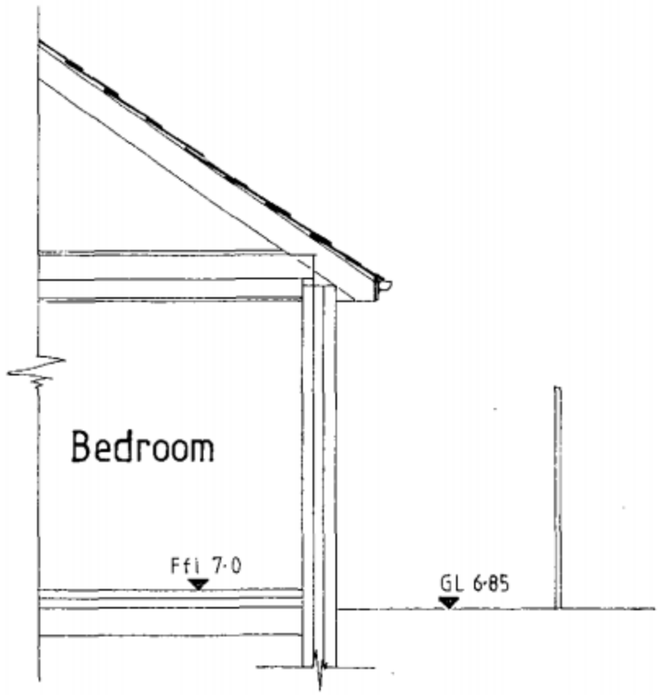

Existing Section A-A

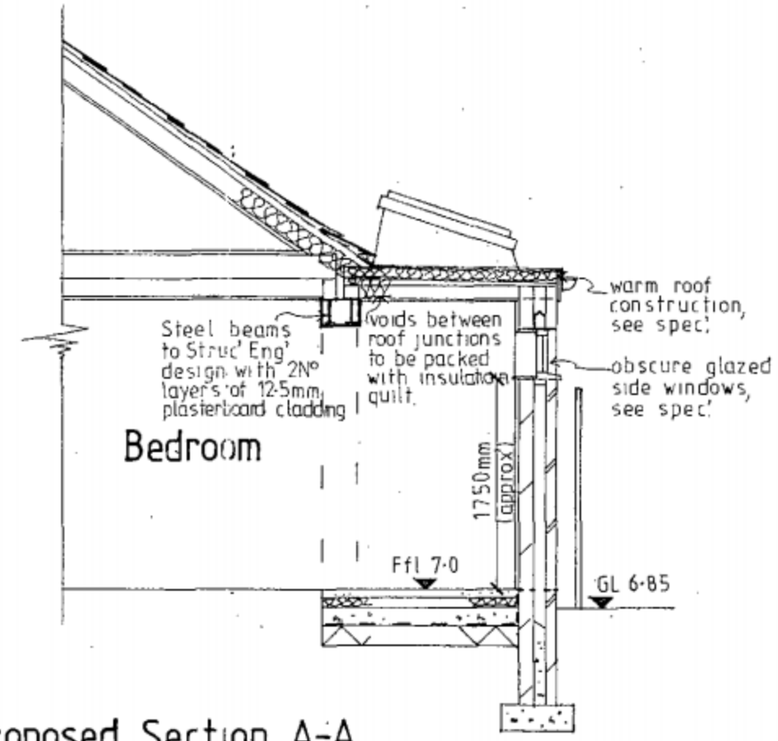

Proposed Section A-A



Original paper size A3

HAVANT BOROUGH COUNCIL
- 7 OCT 2011
RECEIVED

Rev D - Boundary fence added; (Oct 11)

Rev C - Minor revisions; (July 11)

Rev B - Additional notes to section; (April 11)

Rev A - Height of window cill revised; (Mar 11) Minor changes, notes added.

Project

PROPOSED EXTENSION OF GROUND FLOOR FLAT AT 43B LONGWOOD AVENUE, COWPLAIN.

Drawing Title

SECTIONS A-A

Client

MRS PRIOR

NP DESIGNS
Architectural Consultants
WOODSIDE HOUSE, 10B LONGWOOD AVENUE
COWPLAIN,
WATERLOOVILLE, HAMPSHIRE, PO8 8HX
TEL: 023 9226 8551; EMAIL: nigel@npdesigns.net

Scale 1:50

Dwg No P 180 / 6 Rev D