
PERMIT

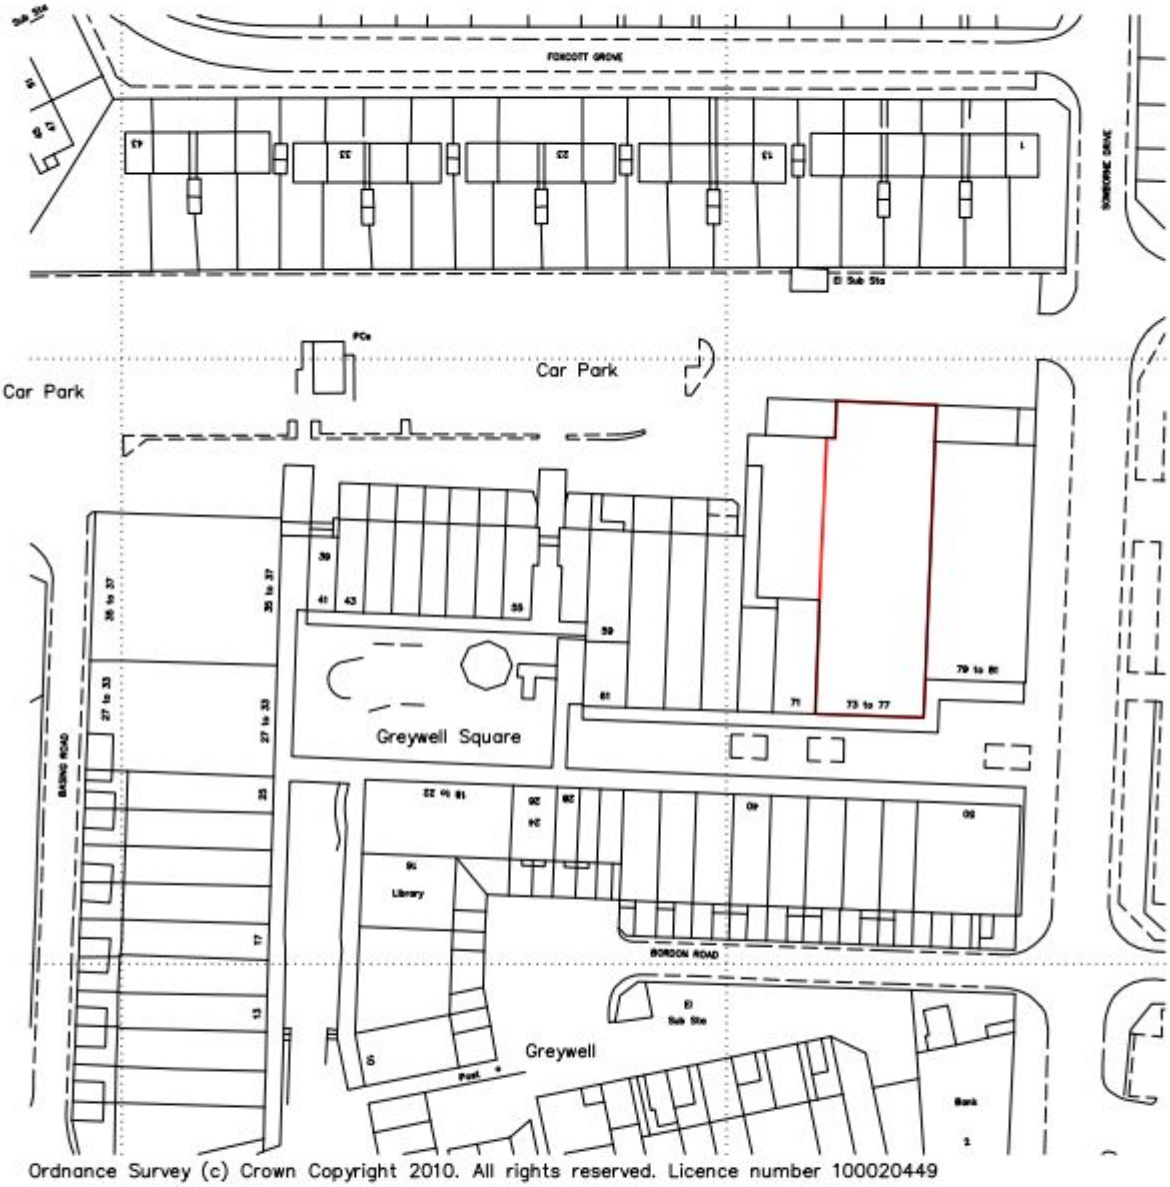

Ordnance Survey (c) Crown Copyright 2010. All rights reserved. Licence number 100020449

Rev: | Date: | Description: | Drawn: | Checked:

CPLC
ASSOCIATES
Tel:01242 672333 Fax:01242 672555
Email: cplc@cplc-associates.com
The Bungalow, 87a Station Road
Bishops Cleeve, Cheltenham, GL52 8HJ.

Project/Client: Farmfoods Ltd – 73–77 Greywell Shopping Centre, Leigh Park	Drawn By: DMW	Date: 28.05.2010	Checked By:
Drawing: Site Location Plan	Scale: 1:1250@A4	Drawing No: LP 100	Revision:
	Project No: 1603		

©CPLC Associates Ltd. Contractors must work to figured dimensions which are to be checked on site. Any discrepancies must be reported immediately.