
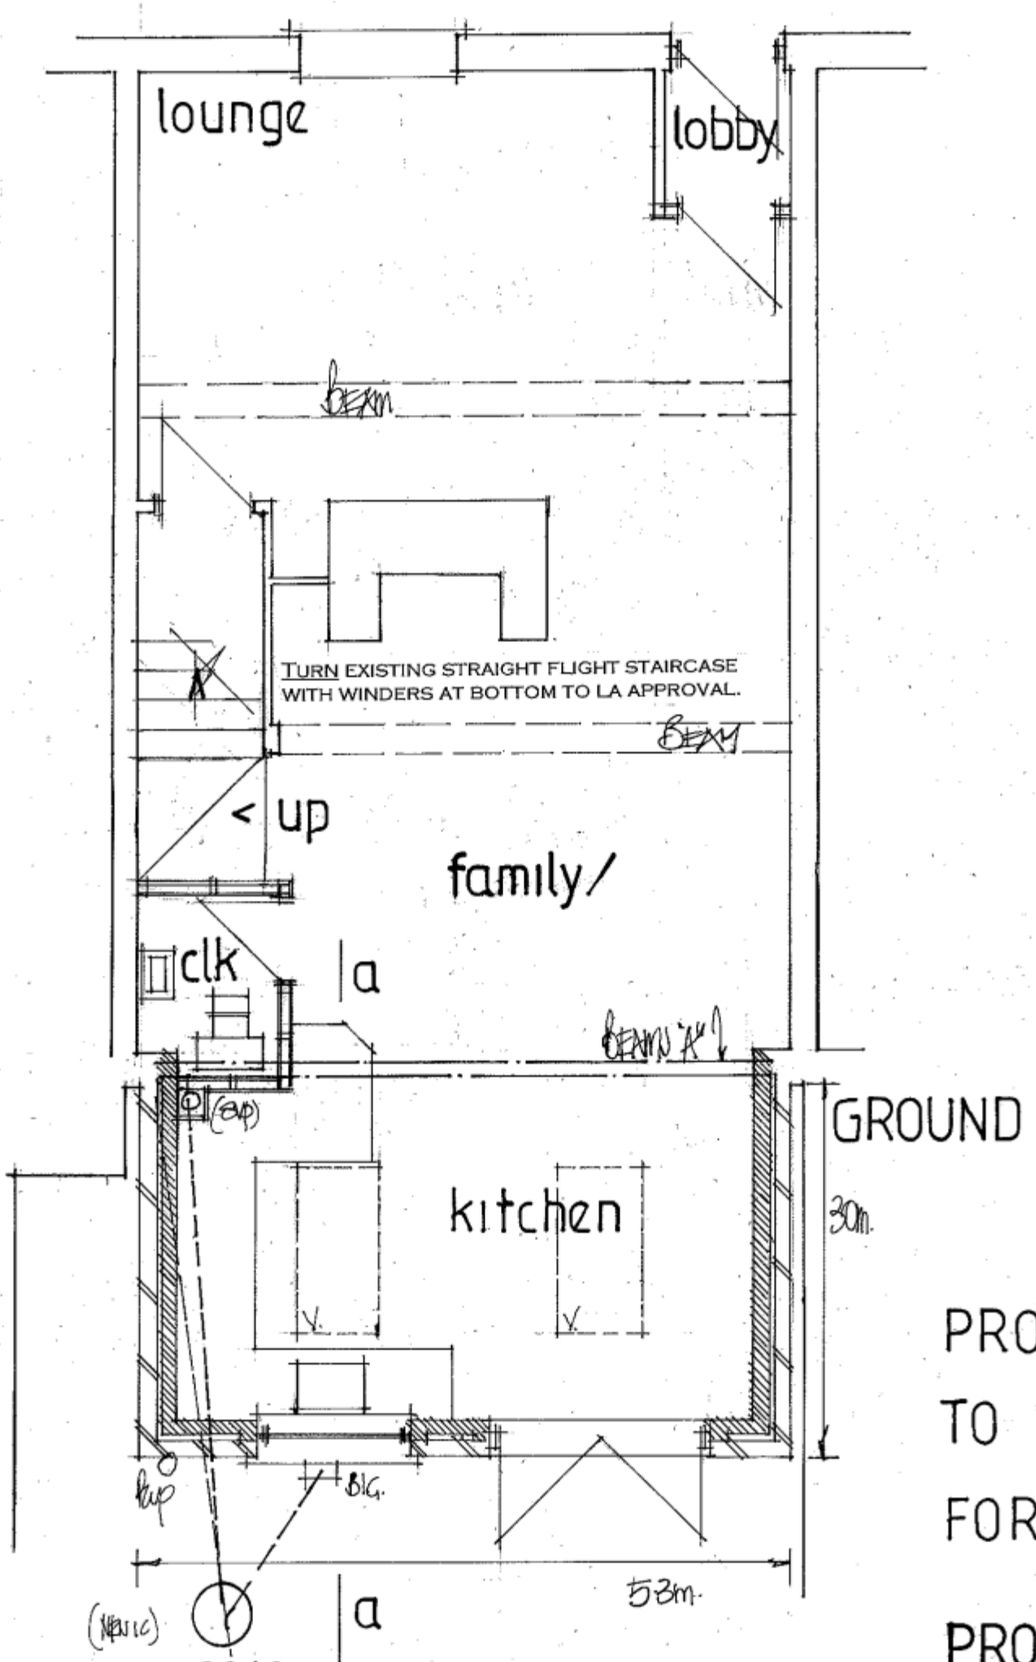


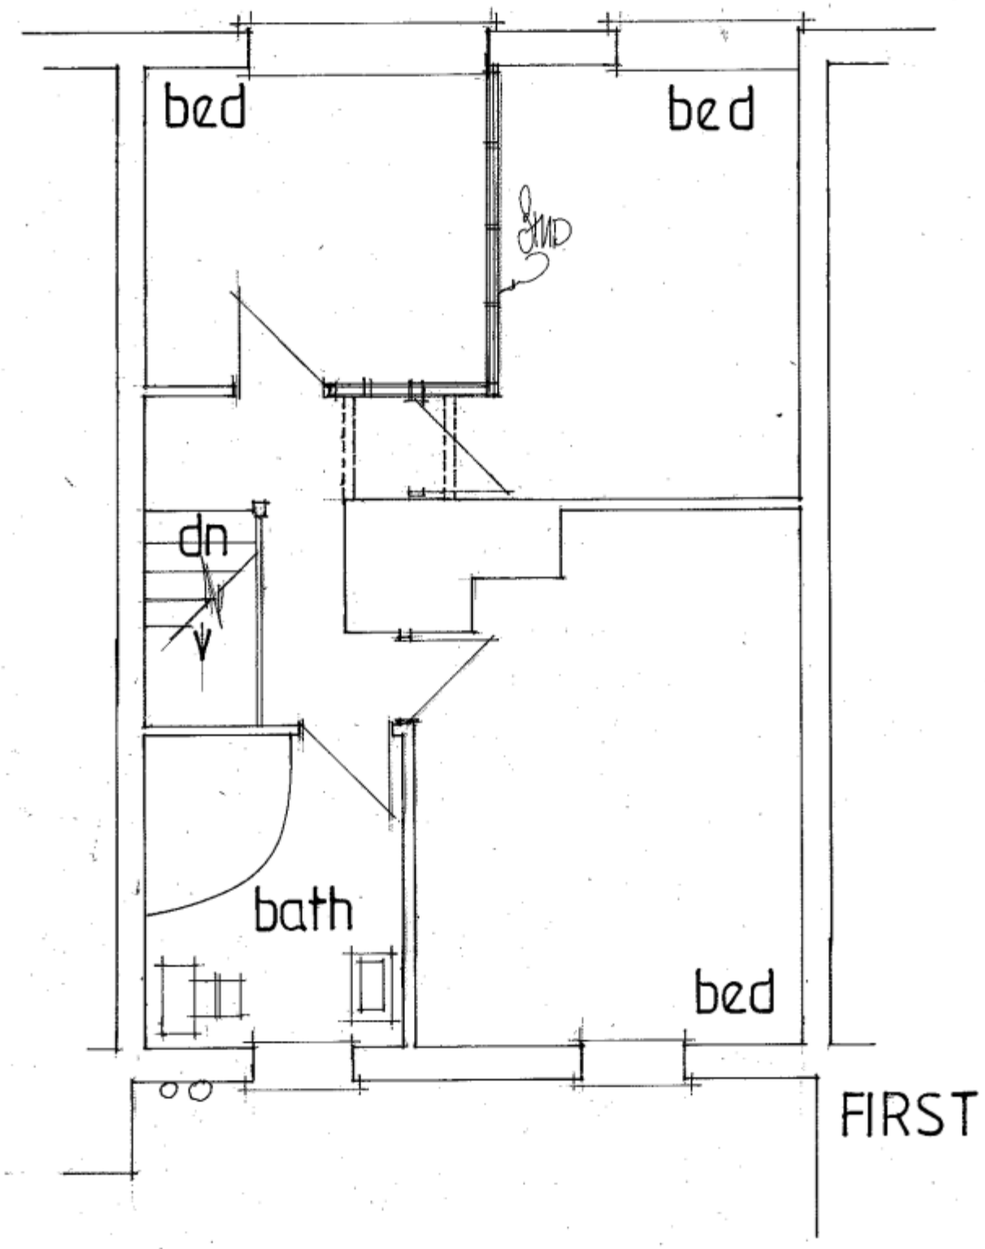

PROPOSED ALTERATION AND ADDITIONS TO 18, SOUTH STREET, HAVANT, HANTS.

FOR MS S. McCARTHY.

PROPOSED LAYOUTS

PETER J. WALKER MRICS
CHARTERED SURVEYOR
182 SEAFRONT, HAYLING ISLAND, HANTS
PO11 9 AN

TEL: 02392 467571

date mar 2010
scale 1·50