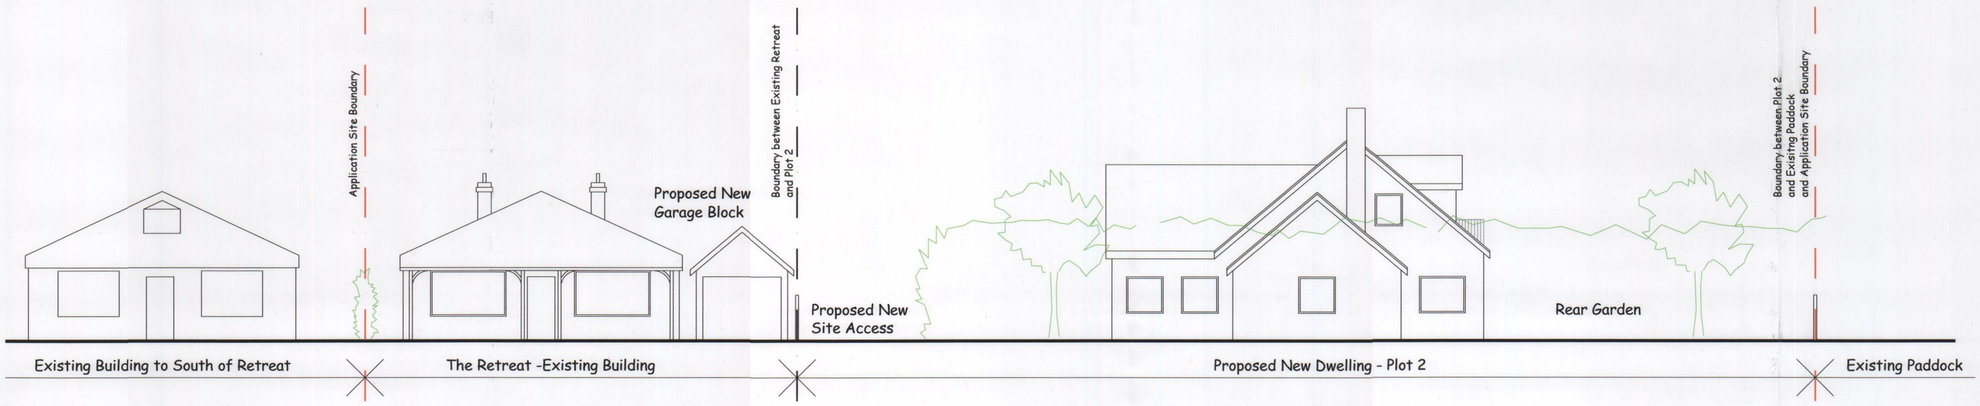

Steetscene / East Elevation along Croft Lane SCALE 1:100

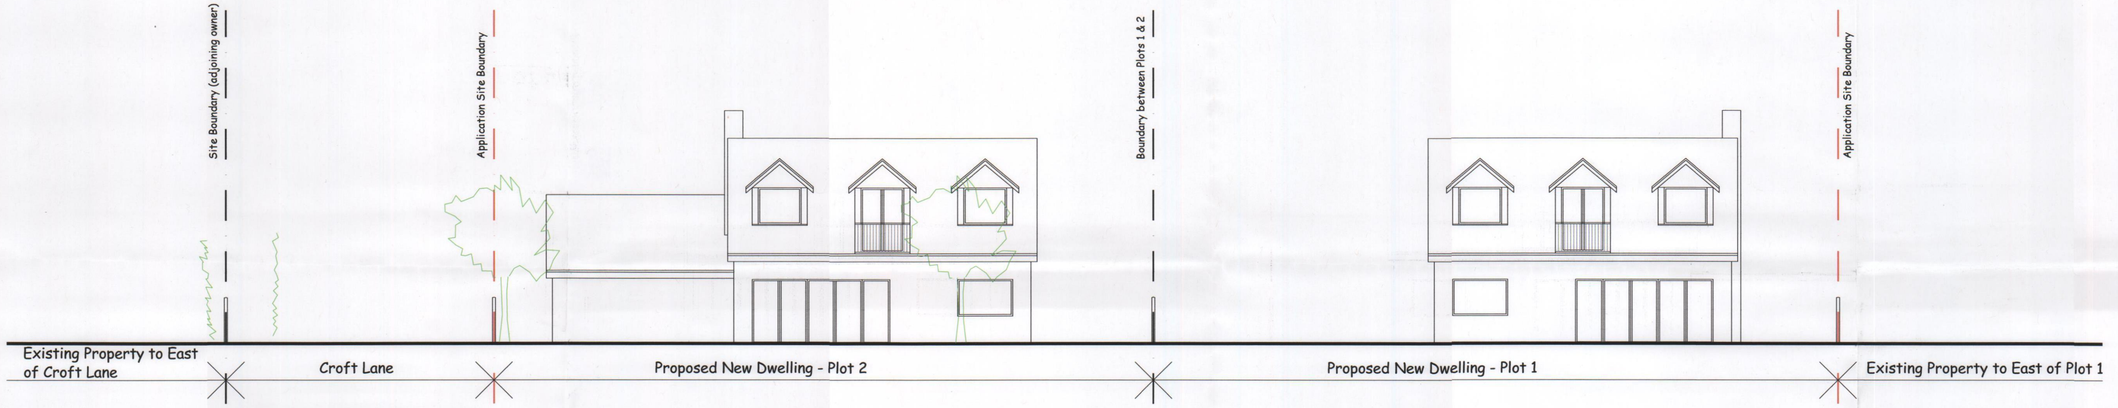

North Elevation along rear of gardens SCALE 1:100

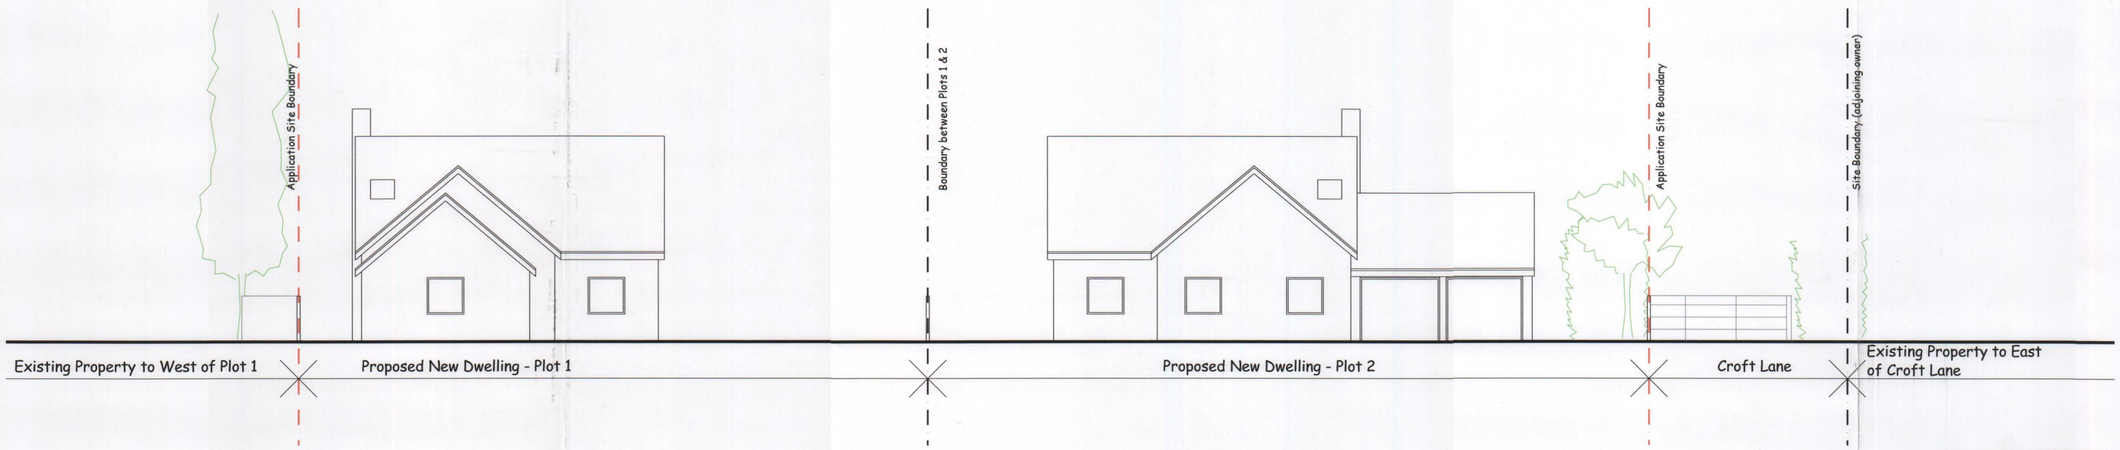

South Elevation along boundary of Plots 1 and 2 SCALE 1:100

HAVANT BOROUGH COUNCIL
21 NOV 2011
RECEIVED

NOTES

This drawing is the property of McAndrew Martin and must not be reproduced in part or whole or used for the execution of works without their permission.

All dimensions to be checked on site prior to commencement of any construction works and McAndrew Martin notified of any discrepancy via the Supervising Officer.

Figured dimensions are to be used in preference to scaled dimensions. However for Planning purposes scaling is permitted.

No deviation from this drawing will be permitted without the express consent of McAndrew Martin via the Supervising officer.

All works are to comply with the current edition of the Building Regulations and British Standards.

CLIENT
P. Hickman Esq.
Hugh Hickman & Son
Four Keys House
8 Elm Grove
Hayling Island
Portsmouth. Hampshire
PO11 9EH

PROJECT
Proposed Redevelopment of The Retreat
Croft Lane
Hayling Island
Hants
PO11 0LT

DRAWING TITLE
Proposed Elevations

DATE	DRAWN BY
18/11/11	AJ
SCALE 1:100	CHECKED BY NK

AMENDMENTS	DATE	CHECKED BY

DRAWING NO.	REVISION
101/P/197.08	A1

McANDREW MARTIN
CHARTERED SURVEYORS
ONE LINKS HOUSE
FAIRWAY BUSINESS CENTRE
DUNDAS LANE
PORTSMOUTH
HAMPSHIRE
PO3 5BL
TEL. 023 9269 7193
FAX. 023 9266 4678
office@mcandrewmartin.com
RICS
Chartered Building Consultancy
WWW.MCANDREWMARTIN.COM