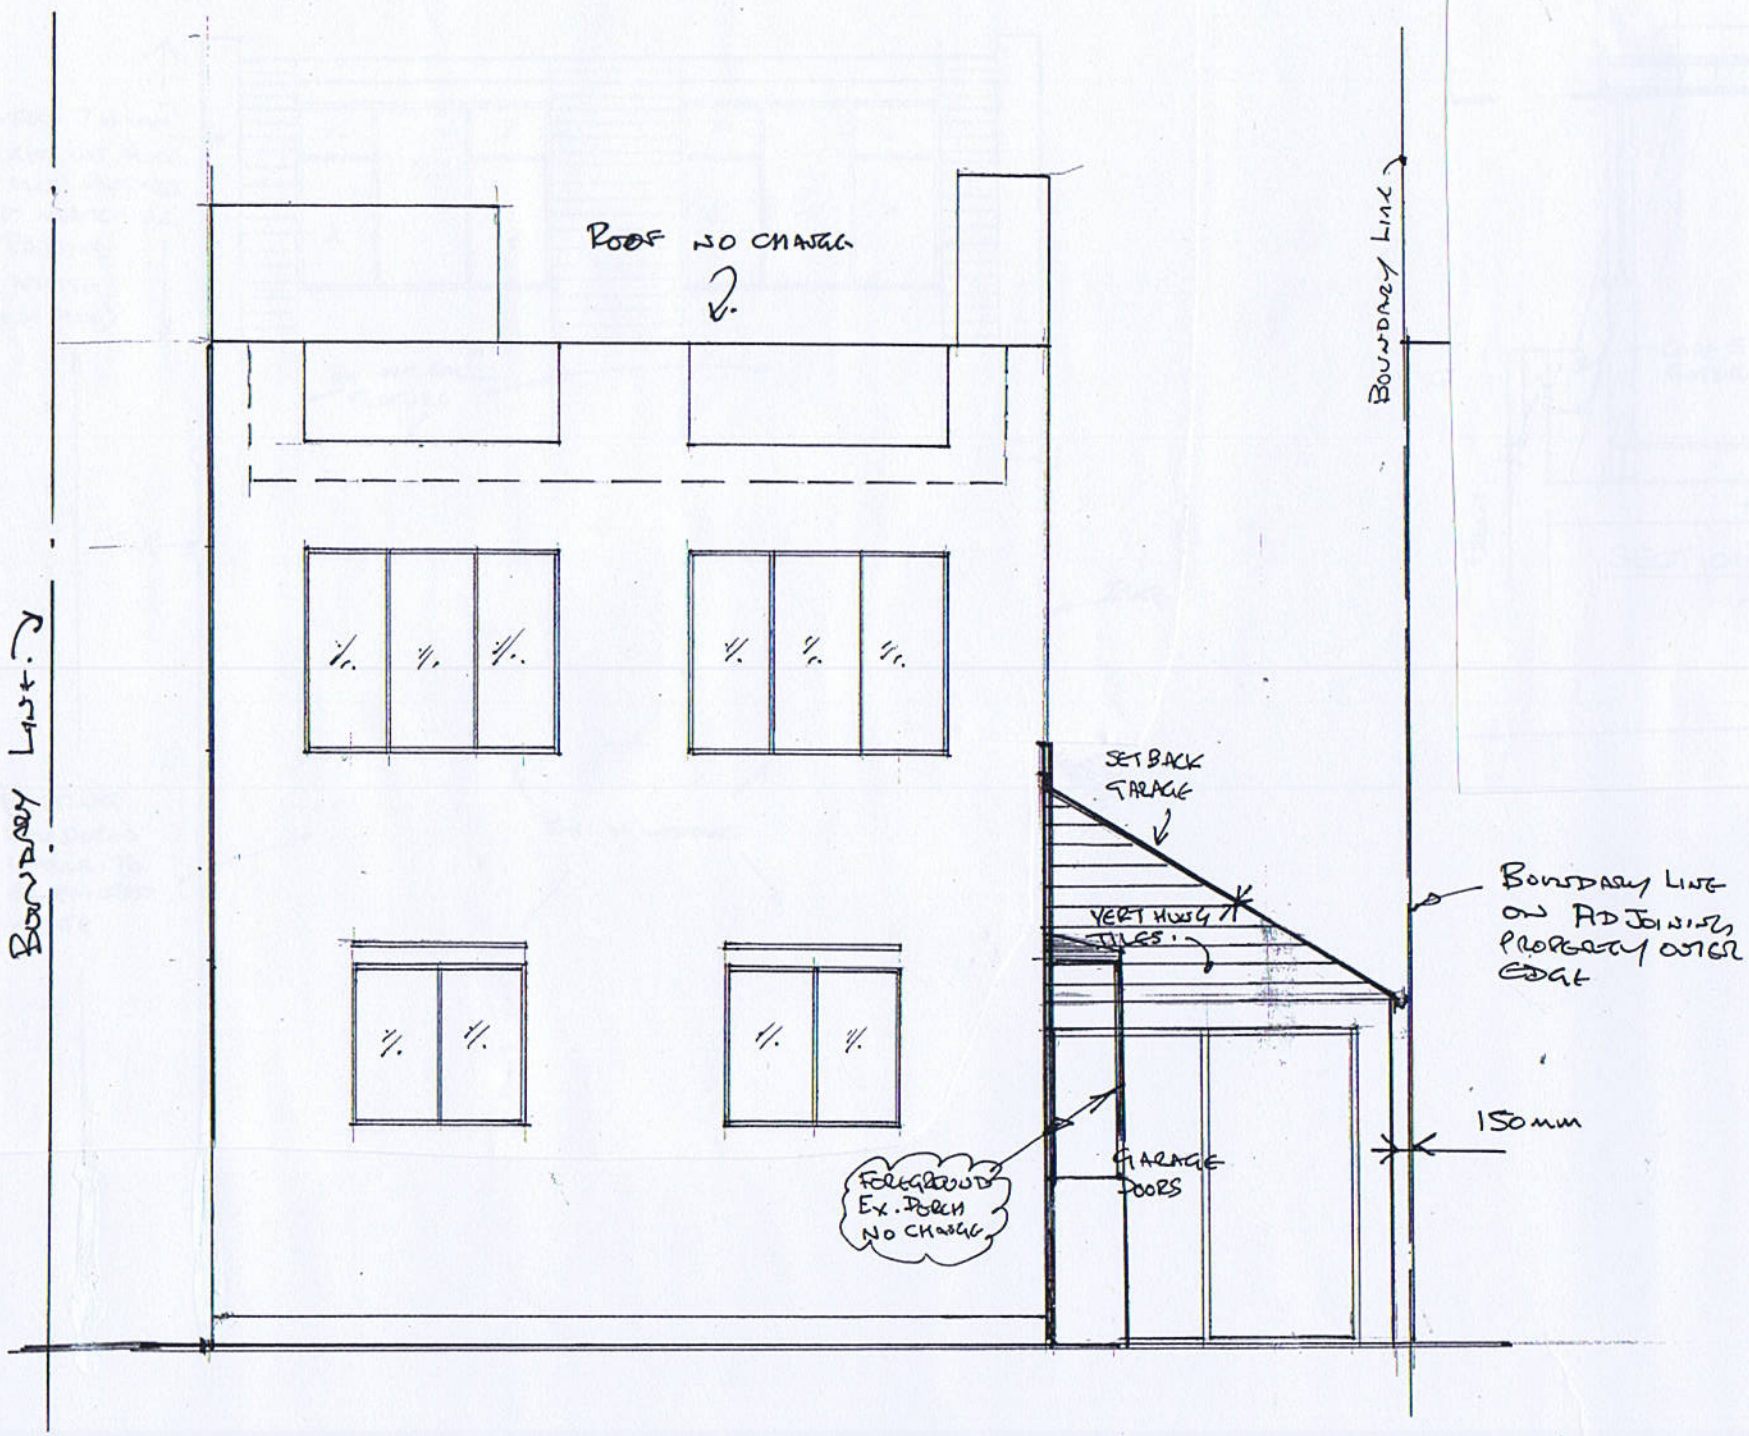


FRONT ELEVATION

Scale Bar Meters

0 1 2 3 4 5m

Ref.	Date	Revision
A	June '11	Preliminary Drawing REVISED TO SUIT PLANNERS

FRONT ELEVATIONS PROPOSED

Drg. No. EYP 01 | Rev. A.


Job No. 210262

Scale 1:50 | Drn. By R.D. | Chkd. By M.F.

Client: JOHN STONE

Project: 18 SANDY BEACH ESTATE

FIDLER ASSOCIATES LTD
STRUCTURAL ENGINEERS, SURVEYORS
& PROJECT MANAGERS
31 Hillside Road, Northwood, Middx HA6 1PY
Tel : 01923 840482 Fax : 01923 840483
Email : mike@fidlerassociates.co.uk

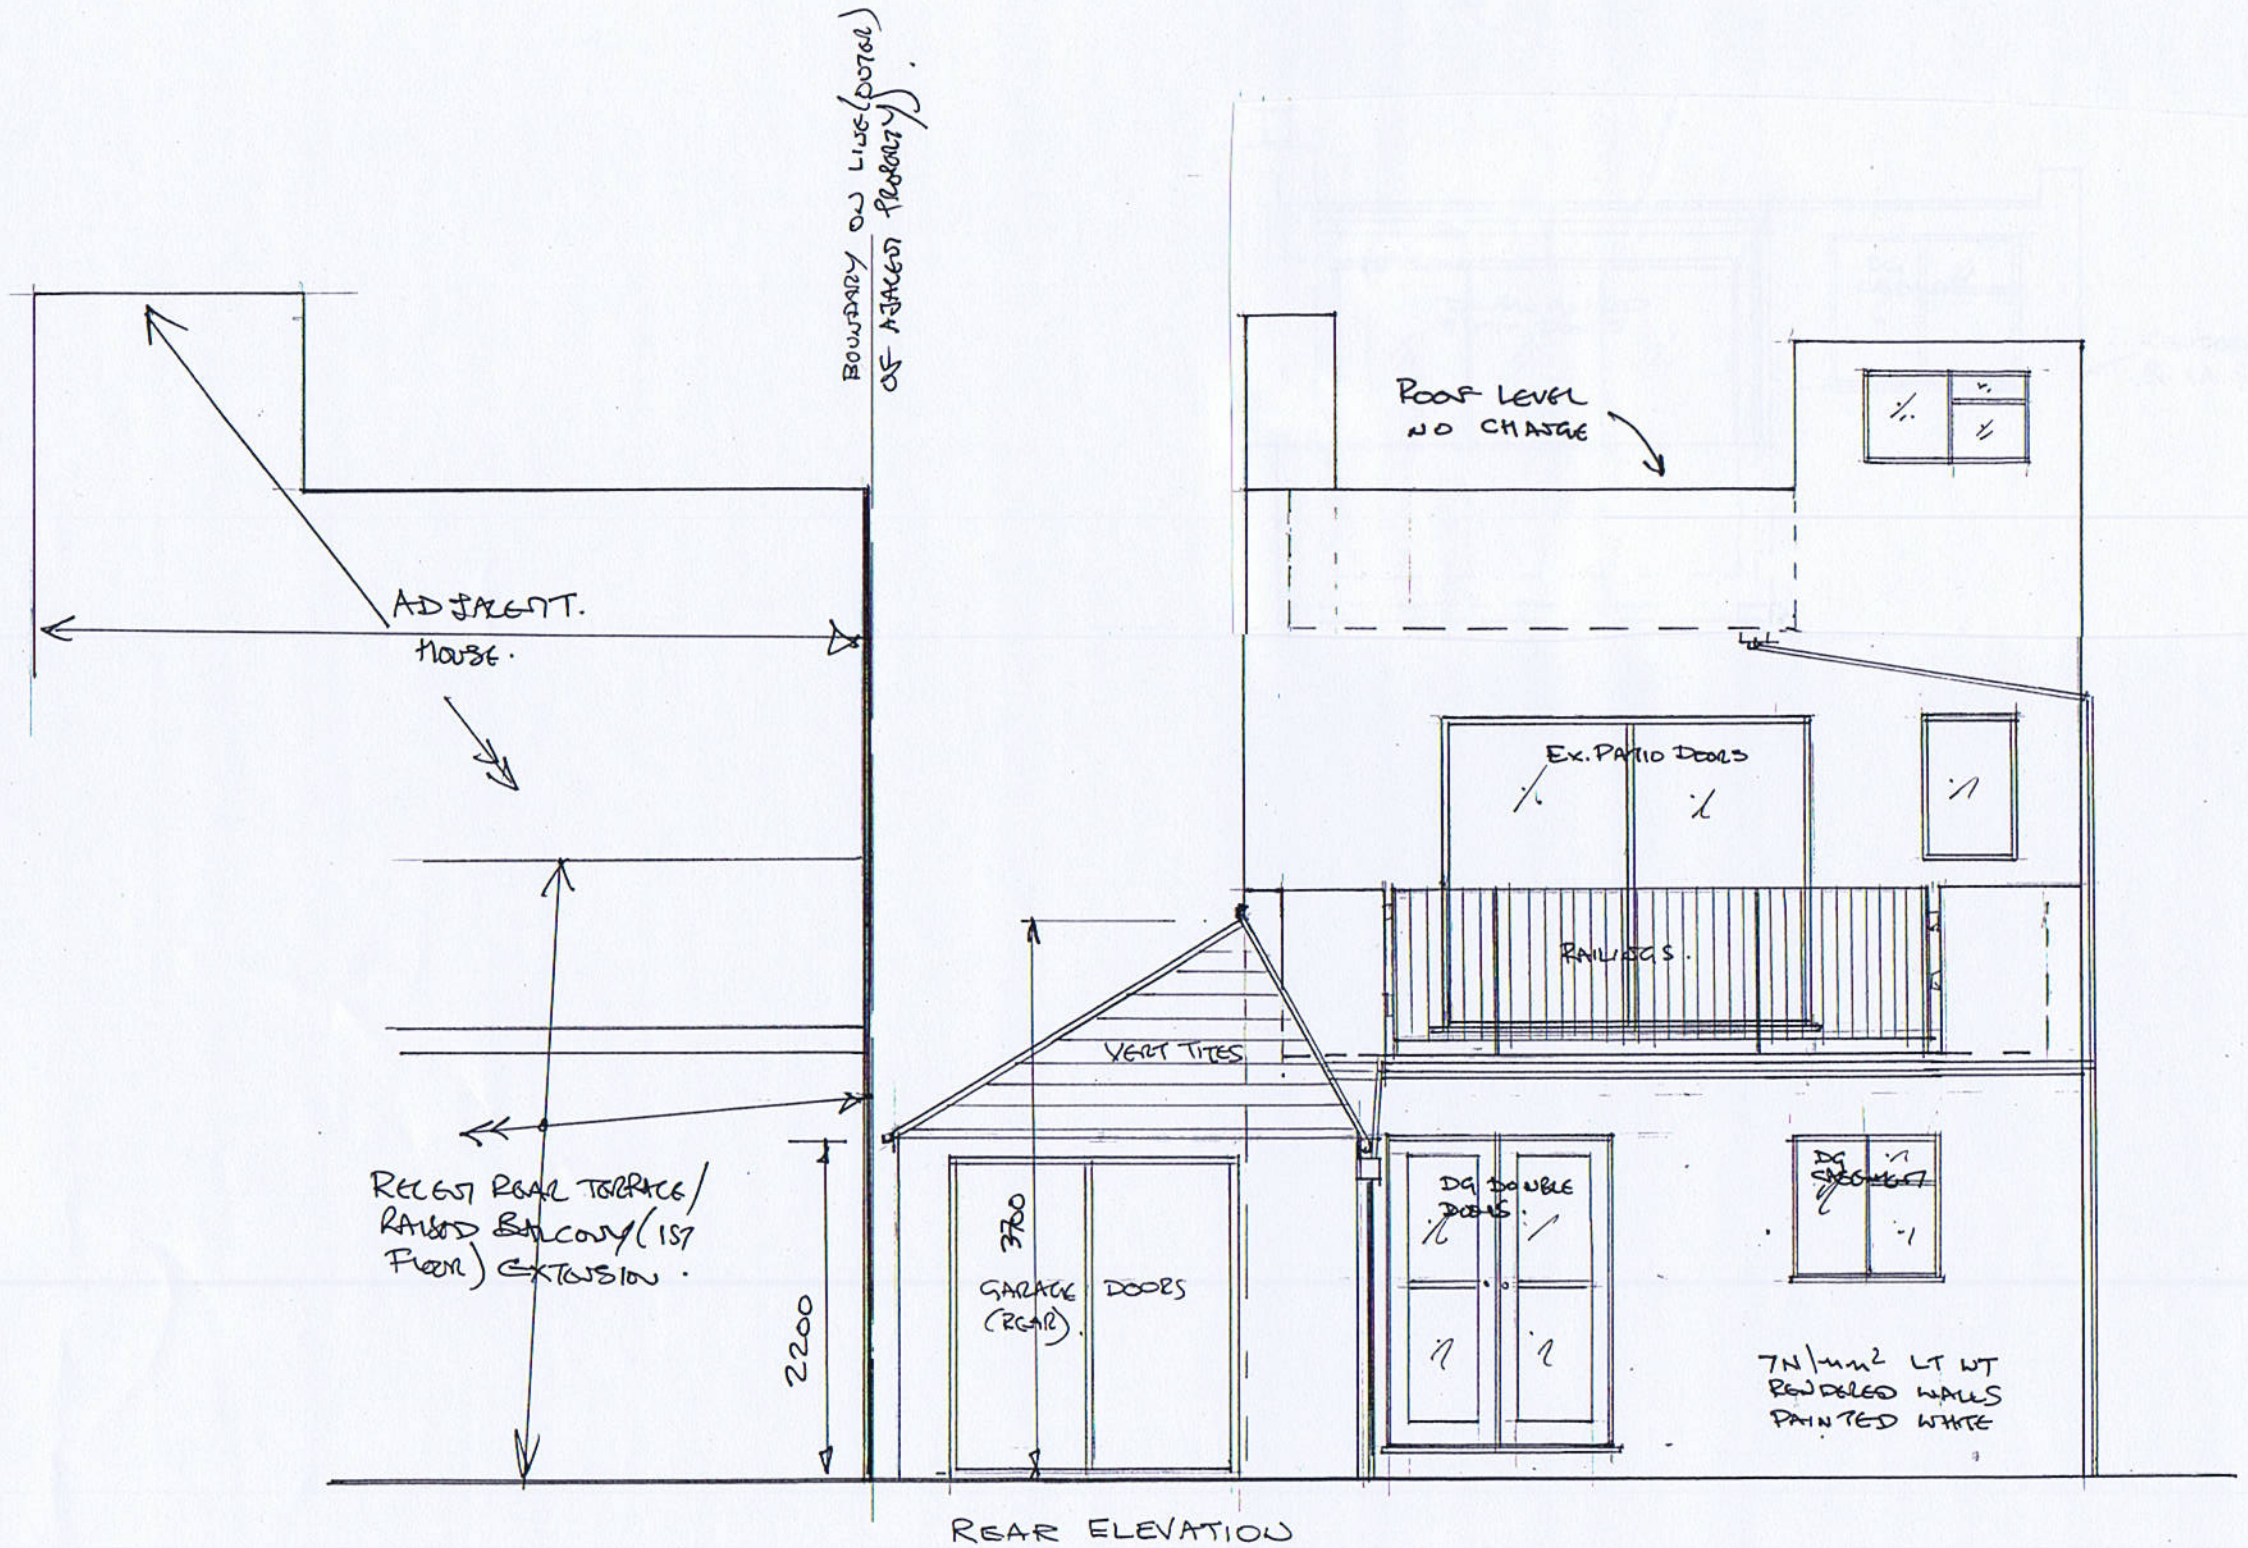

REAR ELEVATION

Scale Bar Meters

0 1 2 3 4 5m

Ref.	Date	Revision Preliminary Drawing
A	JUNE '11	REVISED TO SUIT PLANNER.

REAR ELEVATION PROPOSED

Drg. No. EYP 02 | Rev. A


Job No. 210262

Scale 1:50 | Drn. By R.D. | Chkd. By M.F.

Client: JOHN STONE

Project: 18 SANDY BEACH ESTATE

FIDLER ASSOCIATES LTD
STRUCTURAL ENGINEERS, SURVEYORS
& PROJECT MANAGERS
31 Hillside Road, Northwood, Middx HA6 1PY
Tel : 01923 840482 Fax : 01923 840483
Email : mike@fidlerassociates.co.uk

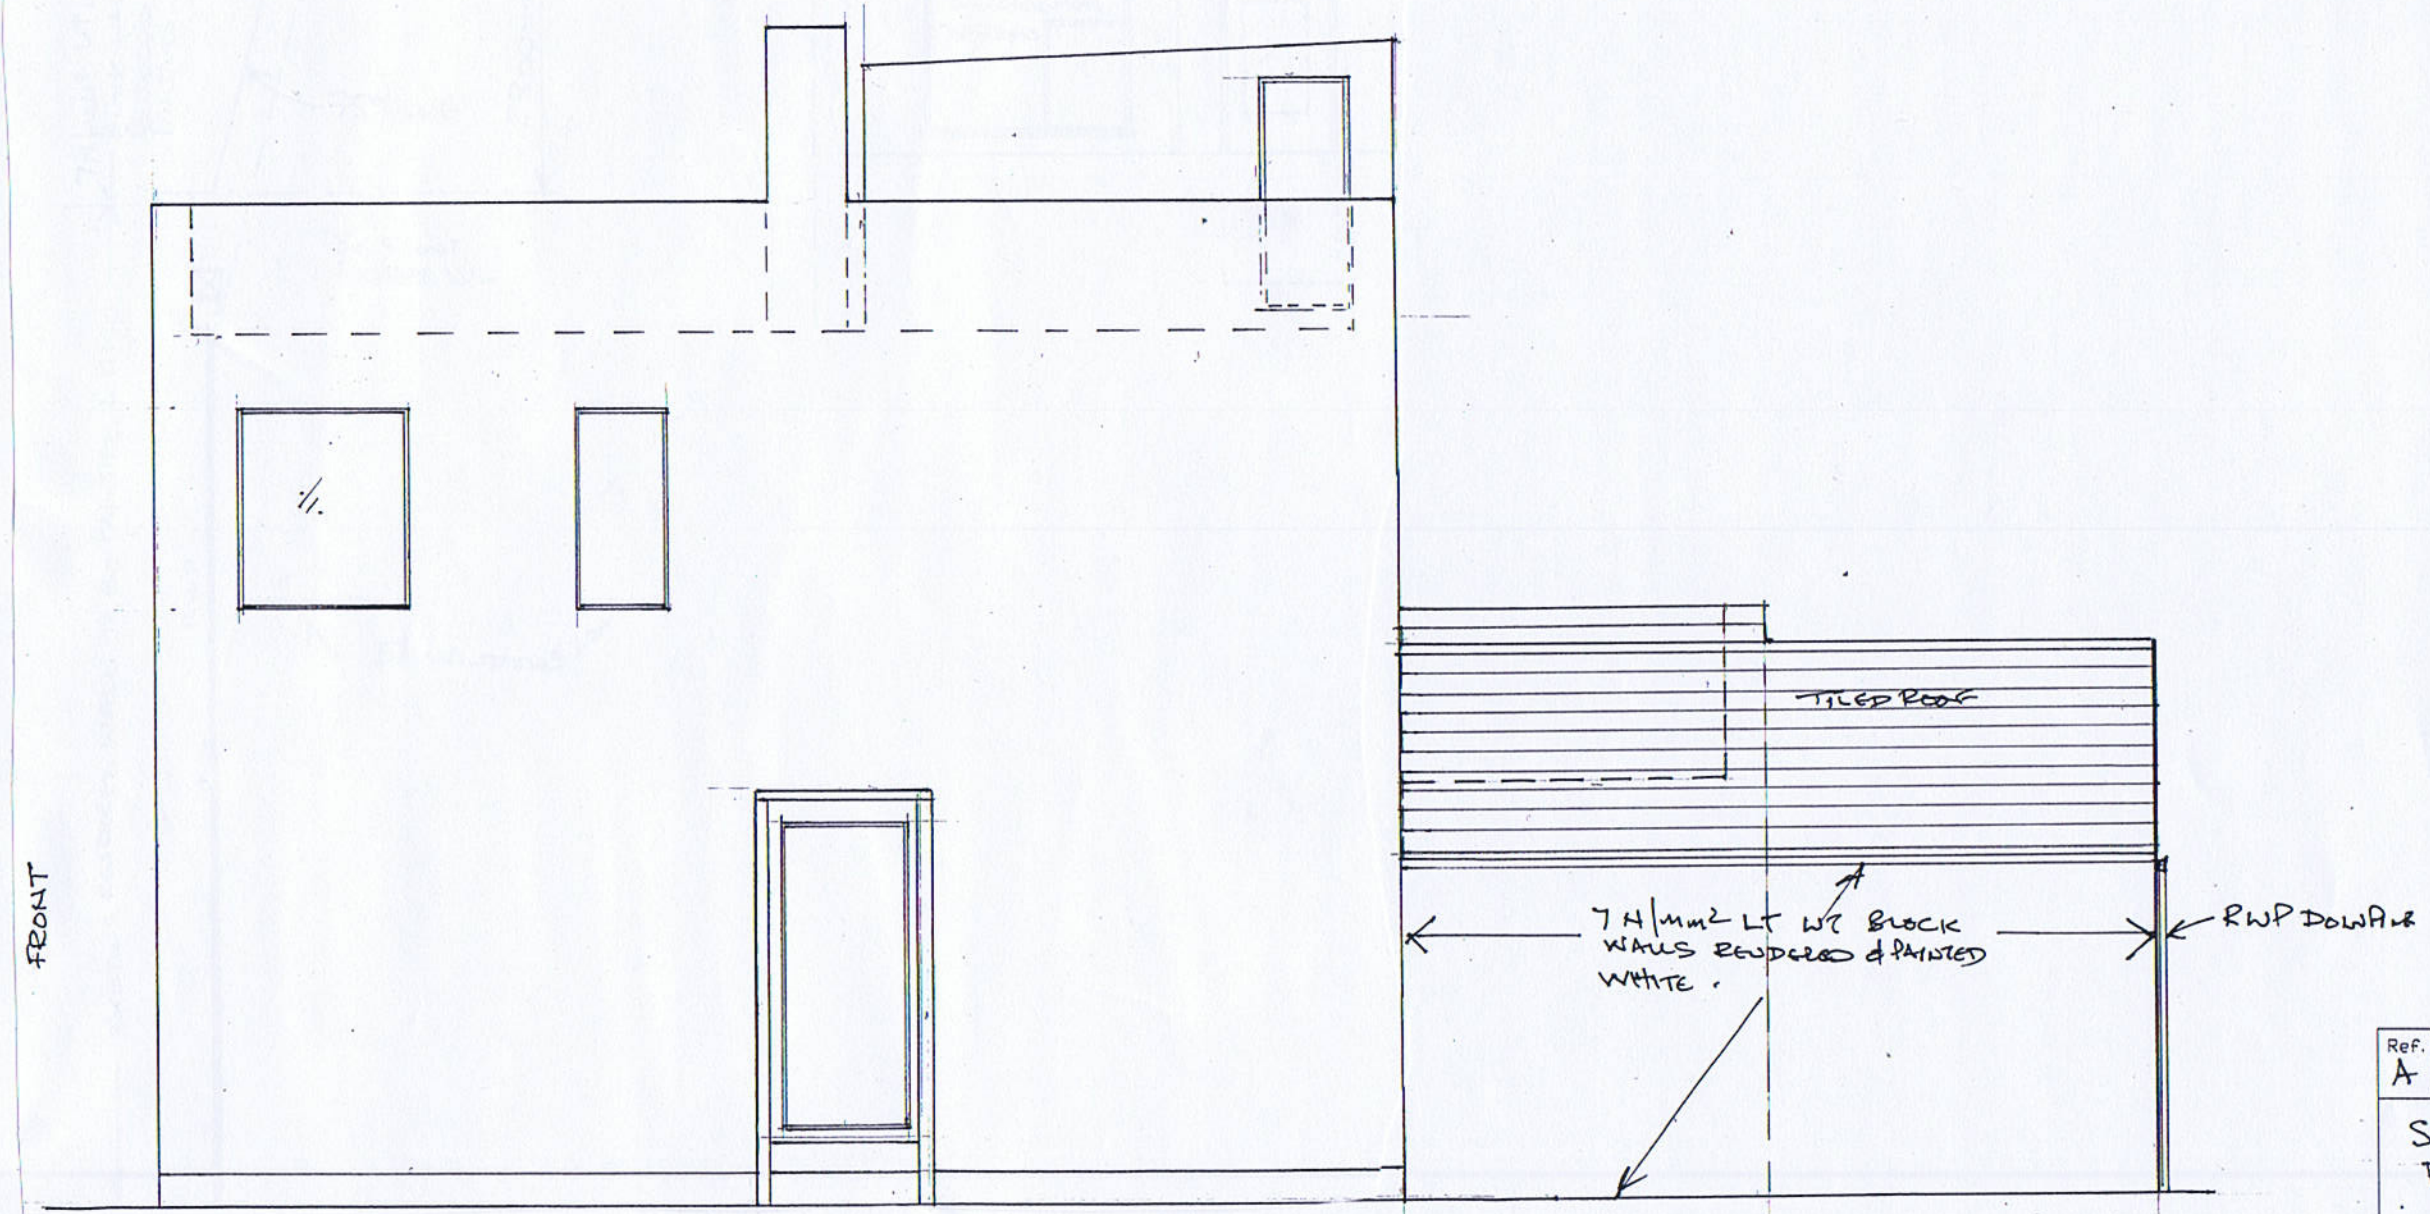

SIDE ELEVATION

Scale Bar
Meters

0 1 2 3 4 5m

Ref.	Date	Revision Preliminary Drawing
A	June '11	REVISED TO SUIT PLANNING

SIDE ELEVATION PROPOSED

Drg. No. EYP 03 | Rev. A


Job No. 210262

Scale 1:50 | Drn. By R.D. | Chkd. By M.F.

Client: JOHN STONE

Project: 18 SANDY BEACH ESTATE

FIDLER ASSOCIATES LTD
STRUCTURAL ENGINEERS, SURVEYORS
& PROJECT MANAGERS
31 Hillside Road, Northwood, Middx HA6 1PY
Tel : 01923 840482 Fax : 01923 840483
Email : mike@fidlerassociates.co.uk

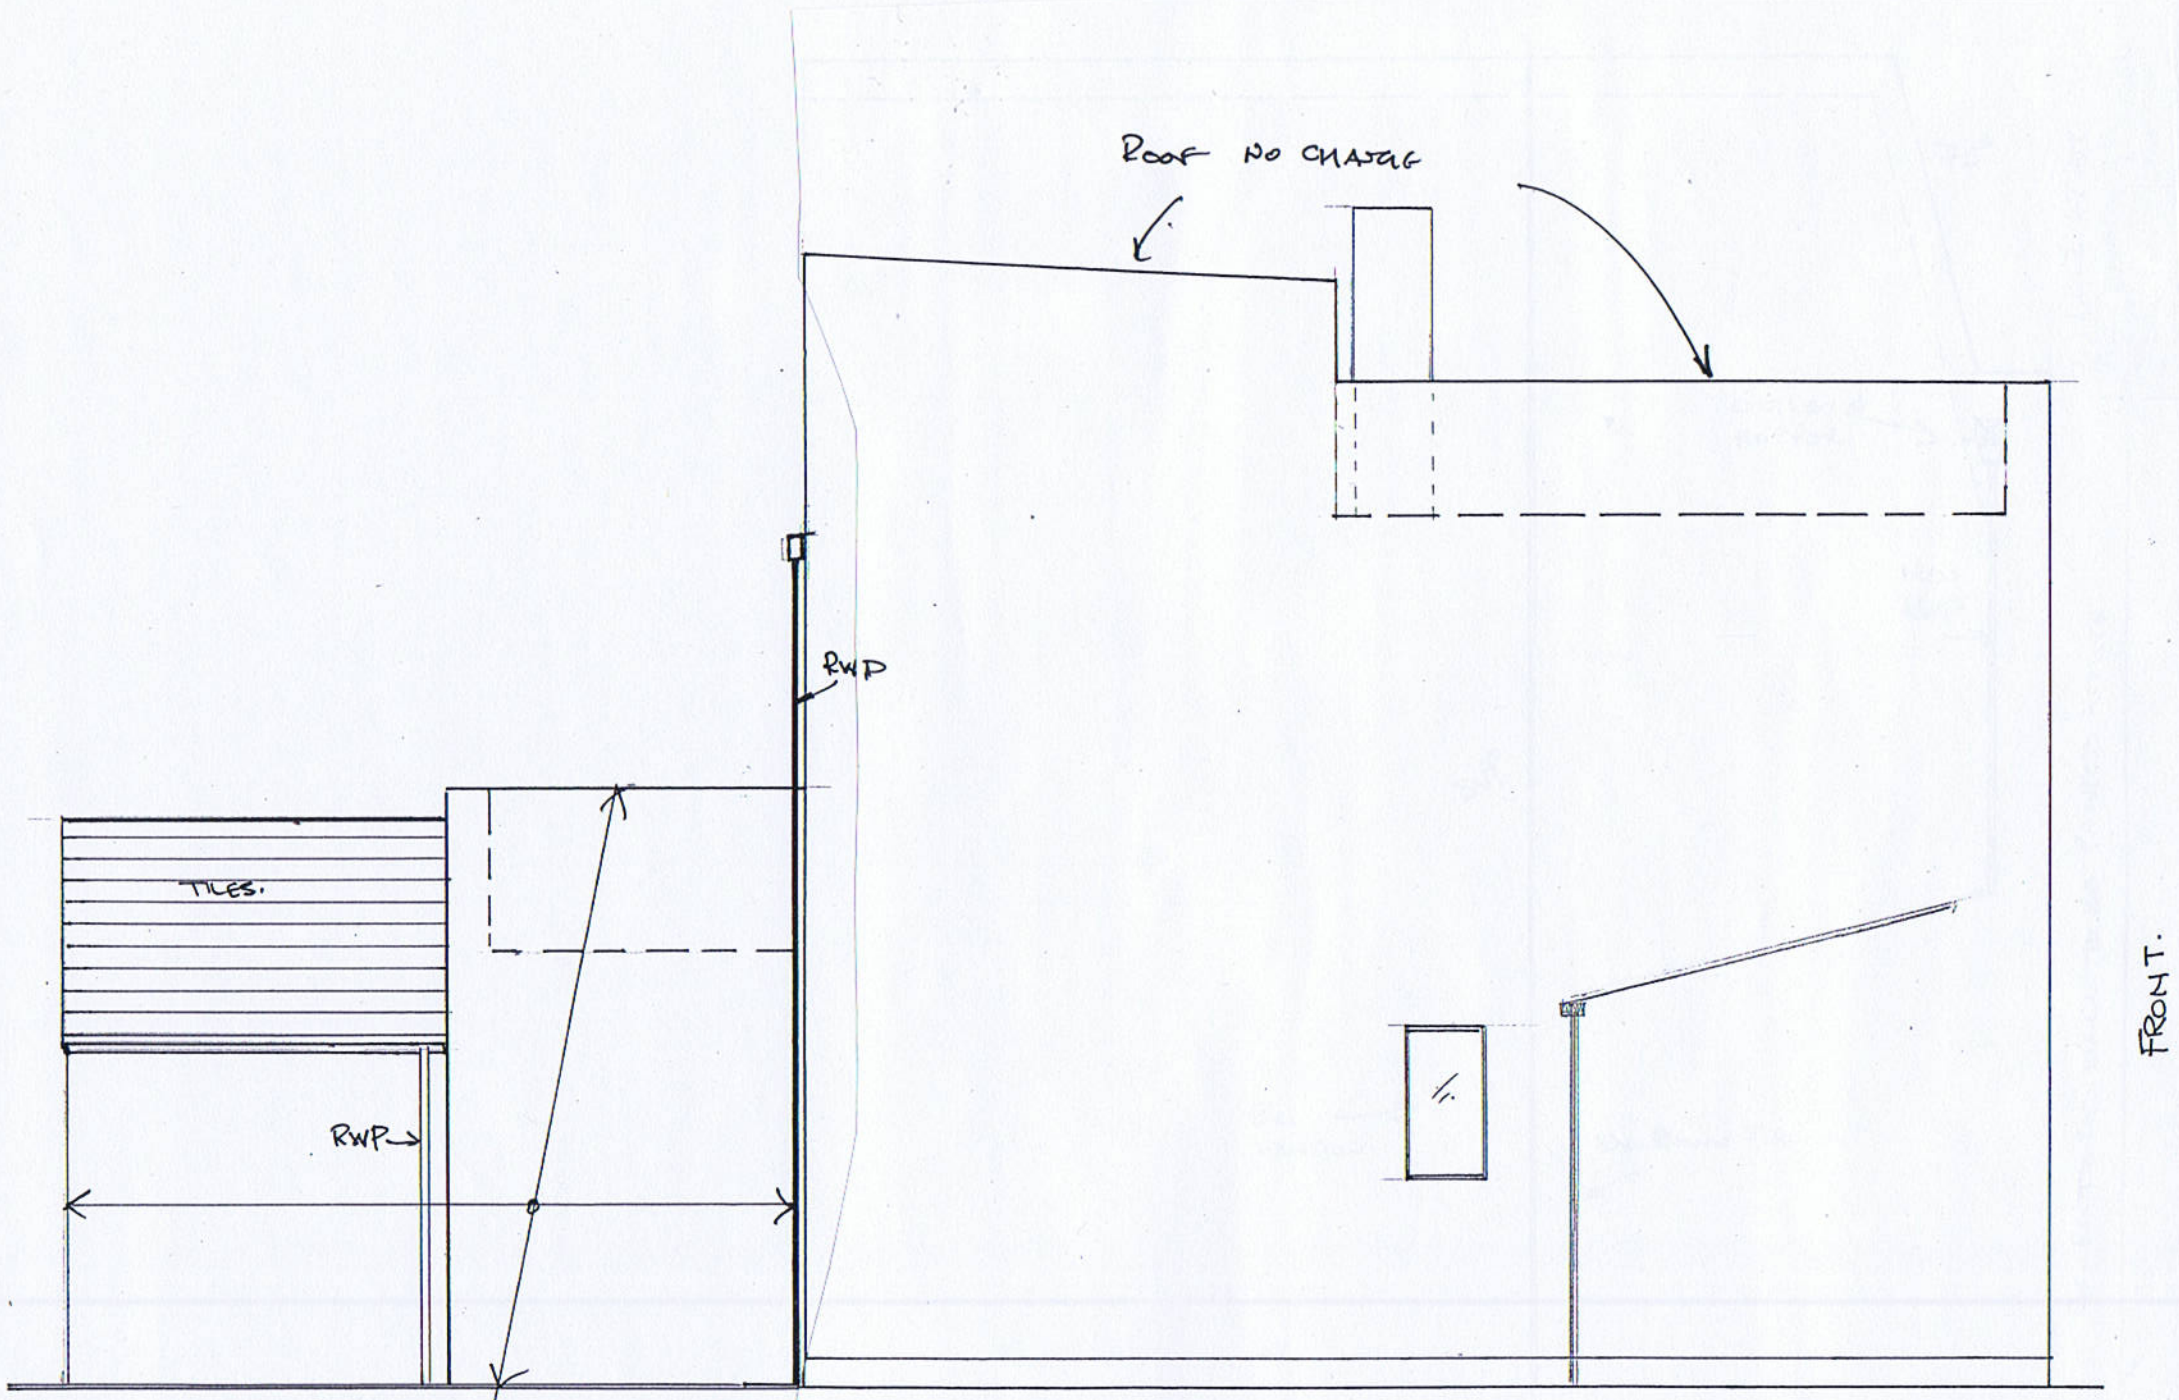

SIDE ELEVATION

Scale Bar Meters

0 1 2 3 4 5m

Ref.	Date	Revision Preliminary Drawing	
A	June 11	REVISED TO SUIT PLANNING	
SIDE ELEVATION (2) PROPOSED		Drg. No. EXP 04	Rev. A
		Job No. 210262	
Scale 1:50	Drn. By R.D.		
	Chkd. By M.F.		
Client JOHN STONE			
Project 18 SANDY BEACH ESTATE			

FIDLER ASSOCIATES LTD
STRUCTURAL ENGINEERS, SURVEYORS
& PROJECT MANAGERS
31 Hillside Road, Northwood, Middx HA6 1PY
Tel : 01923 840482 Fax : 01923 840483
Email : mike@fidlerassociates.co.uk

BOUNDARY LINE EDGE OF PROPERTY

RWP

TILE

TILE

1000 mm

RWP

1.1 M RAILINGS PAINTED BLACK.

TERRACE

Ex. PORCH NO CHANGE

RWP

EXISTING RENDERED WALLS TO BE PAINTED WHITE

RECEPTION

Ex. BM OVER

STUDY

FLOAT

Ex. PATIO DOORS

KITCHEN

Note ! NO CHANGE TO 2ND FLOOR & ROOF

EX. STAIR UP TO EX 2ND FLOOR & ROOF.

1000 mm

RENDERED WALLS PAINTED WHITE

RWP

SVP

RWP

2.6m GARAGE

2.4m EXTENSION

EX. STRUCTURE

Scale Bar Meters

0 1 2 3 4 5m

Ref.	Date	Revision	Preliminary Drawing
A	June	NOTES ADDED RE:- ROOF.	

FIRST FLOOR PLAN PROPOSED

Drg. No. P002 Rev. A

Job No. 210262

Scale 1:50

Drn. By R.D.

Chkd. By M.F.

Client: JOHN STONE

Project: 18 SANDY BEACH ESTATE

FIDLER ASSOCIATES LTD

STRUCTURAL ENGINEERS, SURVEYORS & PROJECT MANAGERS

31 Hillside Road, Northwood, Middx HA6 1PY

Tel : 01923 840482 Fax : 01923 840483

Email : mike@fidlerassociates.co.uk