PERMIT

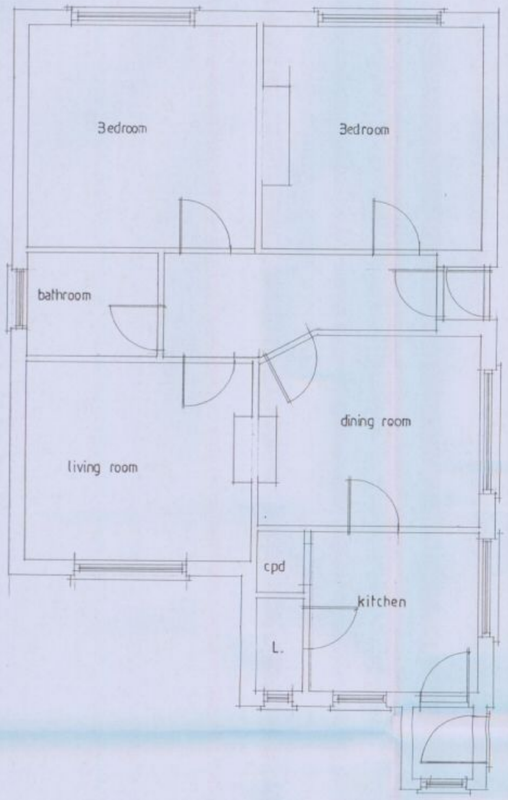

Existing floor plan

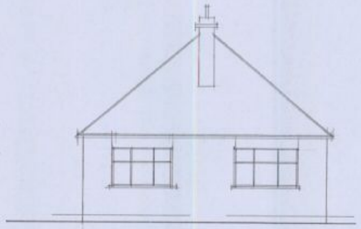

Existing front elevation



Existing side elevation



Existing rear elevation

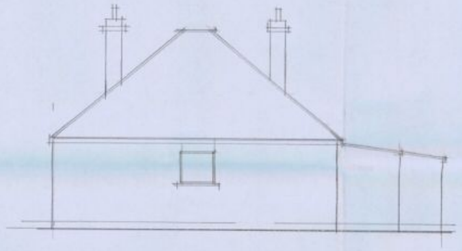

Existing side elevation

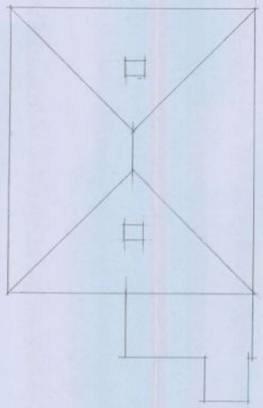

Existing roof plan

Note:

A		
	Date	Revision

© copyright

THORNS-YOUNG
ARCHITECTURAL

THORNS-YOUNG LTD
232 London Road, North End, Portsmouth PO2 9JQ
Tel: (0)23 9267 2883 Fax: (0)23 9266 3457

Client
Mr & Mrs Webb

Job Title
119 Stakes Road

HAVANT BOROUGH COUNCIL
14 SEP 2010
RECEIVED

Drawing Title
Existing floor plans

Scale 1:50 1:100

Date 16.03.10 | Drawn by RP

Drg. No. 3030.10.1 | Rev.

MERCURY GRAPHICS 537451