
PERMIT

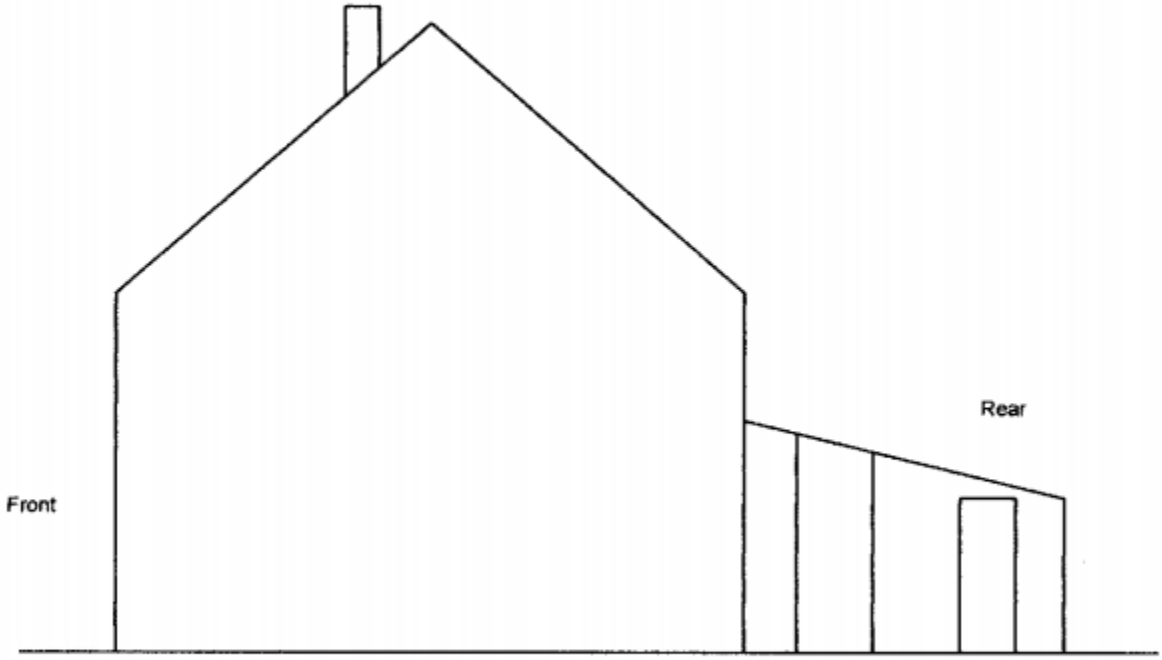

Existing Side Elevation
Elevation A.

25 MAY

Title: Side Elevation **A.**
Address: 16 Ernest Road, Havent. Hants.
Scale: 1:100
Date: 06-05-10
Drawing No.: SE03