

PERMIT

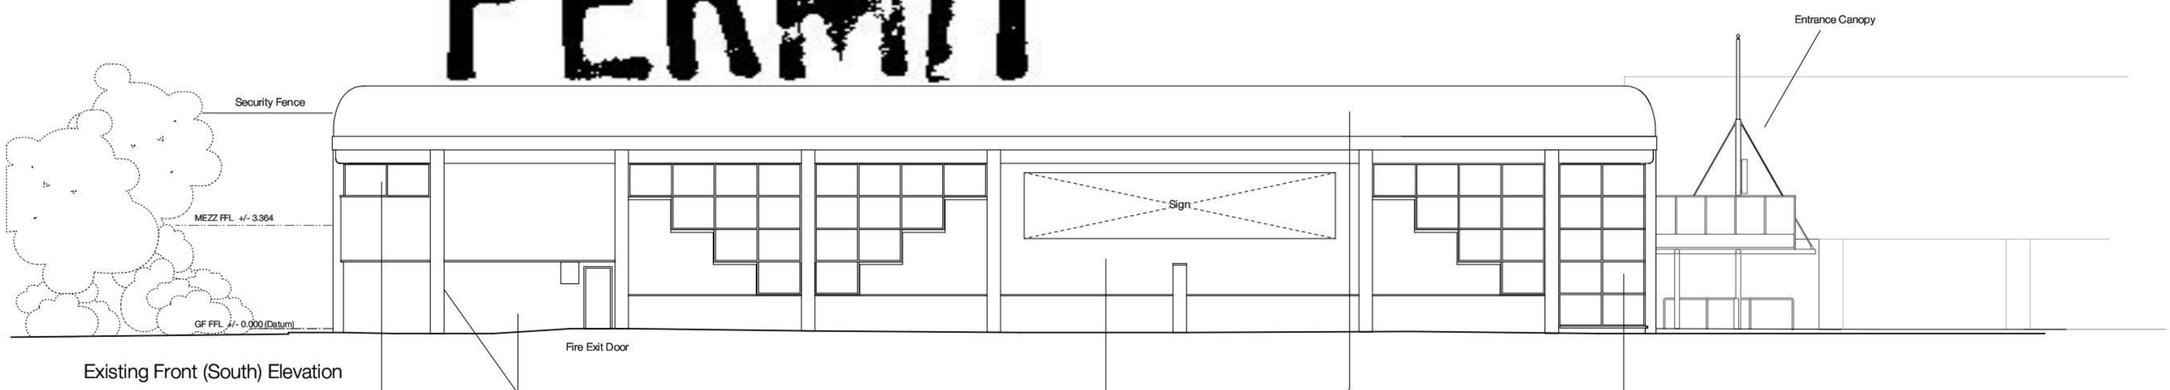

Existing Front (South) Elevation

Existing Rear (North) Elevation

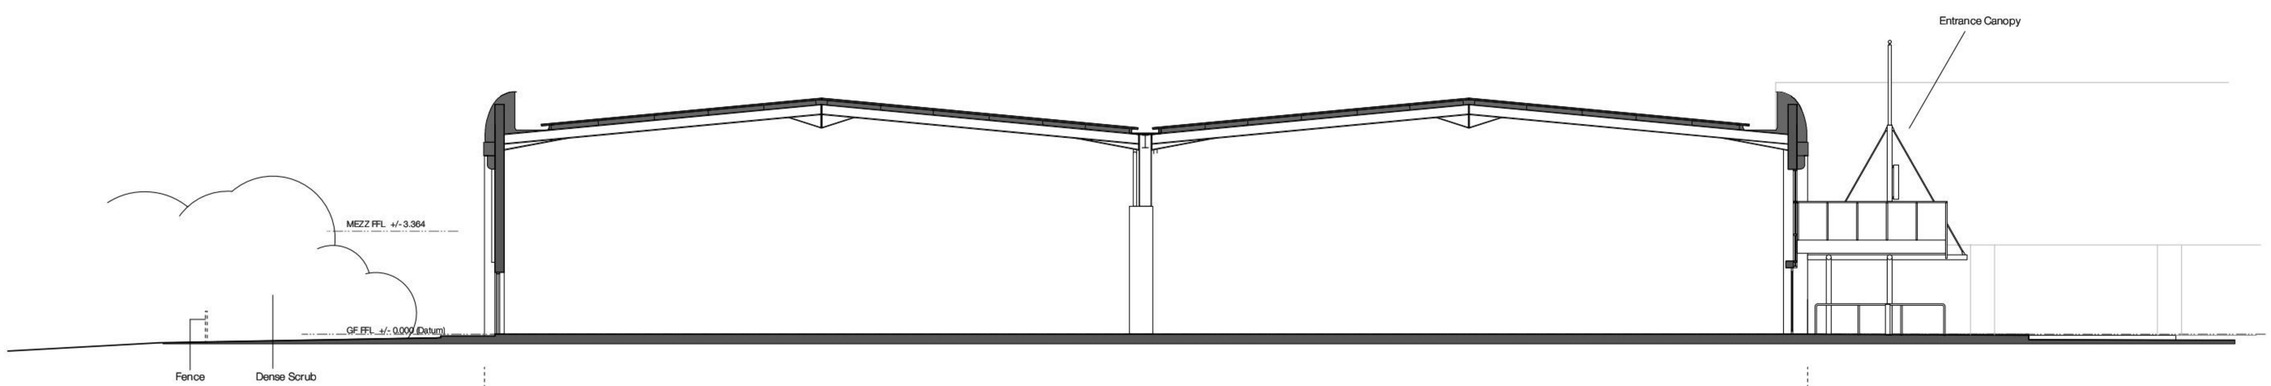

Site Section A-A

GENERAL NOTES

1. Do not scale from this drawing.
2. All dimensions to be checked on site.
3. Any discrepancies to be reported to the designers prior to construction.

Survey Conditions

Access good to all areas of the building. All dimensions taken from the ground. Rear of property (DFS loading bay) and side courtyard locked and partially inaccessible. Site boundary measures with larger margin for error however clarified by OS location map.

SVP Soil & Ventilation Stack

RWP Rainwater Stack

Steel frame generally hidden but assumed detail shown to give approx. structure.

D01 Door number

WD1 Window number

270? Spot ceiling height

Revisions

- 06.07.10 First Issue
- A 23.08.10 Draft Planning Issue
- B 24.08.10 Planning Issue

Client Henderson UK Retail Warehouse Fund

Project Sofas / Beds Unit
Gallagher Retail Park
Hambledon Road
Waterlooville PO7 7FG

Dwg.Title Existing Front (South) Elevation
Existing Rear (North) Elevation
Site Section AA

Dwg.No. 1866-006 B **Scale** 1:100

SILVER&CO
Intelligent Inspired Design
64 Great Suffolk Street London SE1 0BL
t +44 (0)20 7357 6759
design@silv.co.uk
www.silv.co.uk

0 2 4 6

Copyright ©
This drawing & information displayed must not be copied or used for any purpose without the written permission of **SILVER&CO.**