


LEGEND	
	PROPOSED LOCATION OF PV
	LAND IN SAME OWNERSHIP

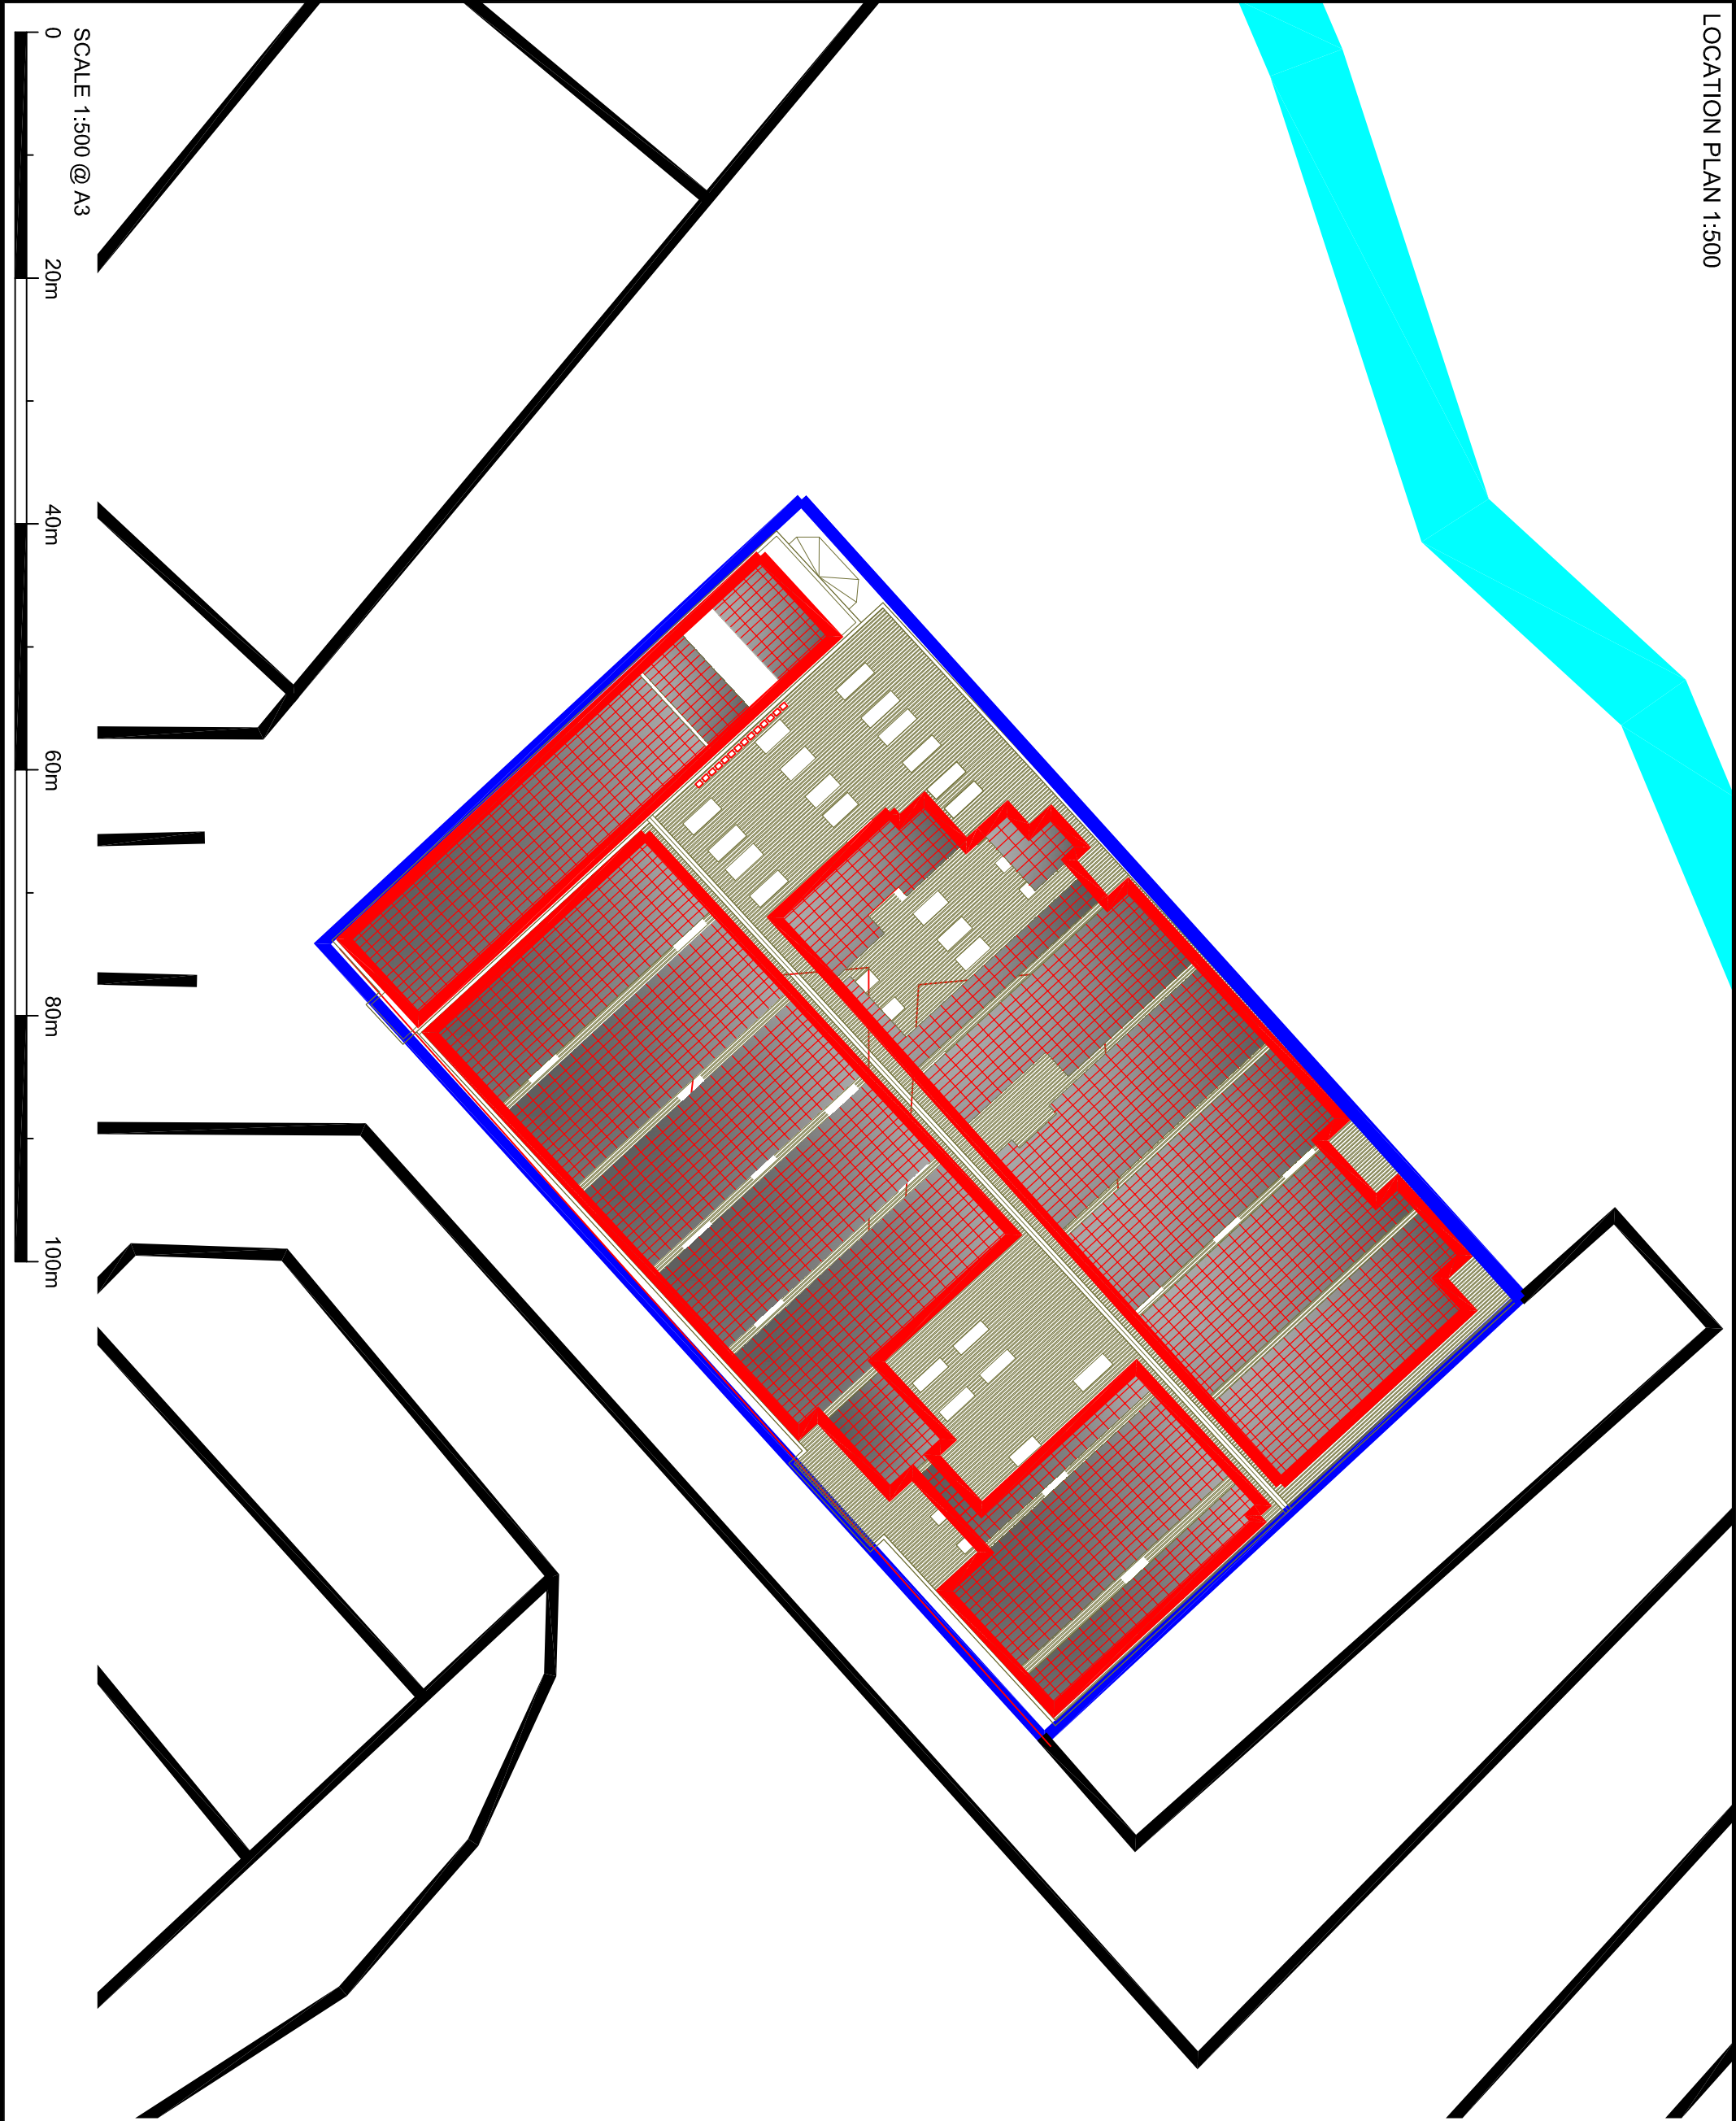

Low Carbon solar	
9-13 West Market Place Cirencester GL7 2NH Phone: +44 (0) 1285 380 050 www.lowcarbonsolarpartners.com	
PLANNING APPLICATION	
PROJECT / ADDRESS:	
HAMPSHIRE COSMETICS BRAMBLES HOUSE WATERBERRY DRIVE WATERLOOVILLE PO7 7UW	
DRAWING TITLE:	
LOCATION PLAN	
SCALE: 1:500 @ A3	DATE: 18/02/2011
DRAWING NO. 1429 - P - 06	REV 00