
PERMIT

PROPOSED CONSERVATORY 10, ELM PARK ROAD, HAVANT
FOR MR & MRS K.WILLIAMS

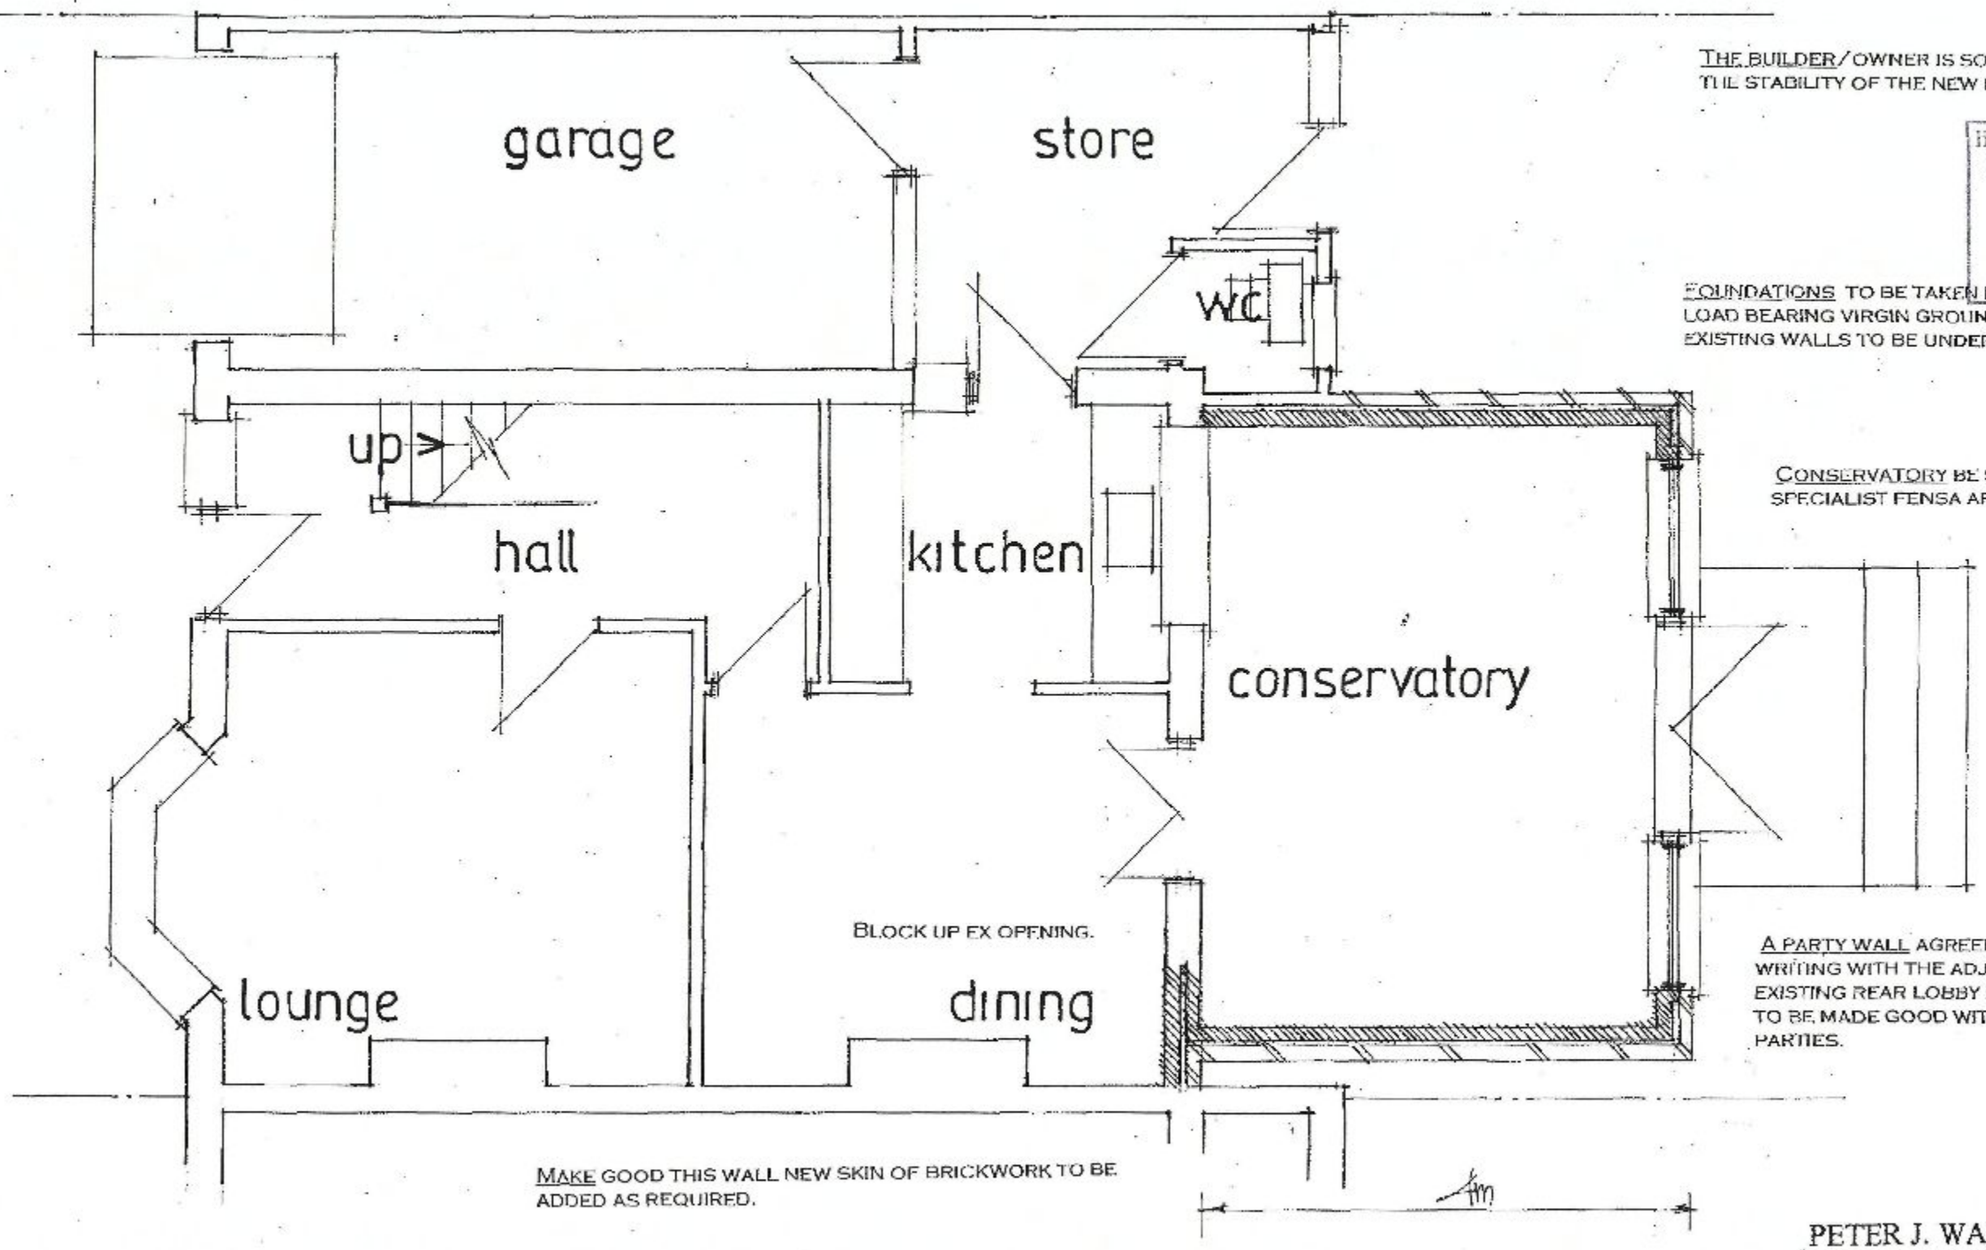

THE BUILDER/OWNER IS SOLELY RESPONSIBLE FOR THE STABILITY OF THE NEW BUILDING/STRUCTURE.

HAVANT BOROUGH COUNCIL
DEVELOPMENT CONTROL
12 JUL 2010
RECEIVED

FOUNDATIONS TO BE TAKEN DOWN ONTO GOOD FIRM LOAD BEARING VIRGIN GROUND AND TRENCH FILLED ANY EXISTING WALLS TO BE UNDERPINNED AS REQUIRED.

CONSERVATORY BE SUPPLIED AD ERECTED BY SPECIALIST FENSA APPROVED COMPANY

A PARTY WALL AGREEMENT IS TO BE OBTAINED IN WRITING WITH THE ADJACENT NEIGHBOUR WHERE THE EXISTING REAR LOBBY IS REMOVED. ADJOINING WALL TO BE MADE GOOD WITH THE AGREEMENT OF ALL PARTIES.

~~EXISTING~~ LAYOUT
PROPOSED

date july 2010
scale 1:50

PETER J. WALKER MRICS
CHARTERED SURVEYOR
182 SEAFRONT, HAYLING ISLAND, HANTS
PO11 9 AN

TEL: 02392 467571