


PERMIT

ENCLOSURE OF EXISTING CARPORT TO FORM GARAGE.
4, BOUND LANE, HAYLING ISLAND, HANTS.
FOR MR & MRS A. ARNECKE.

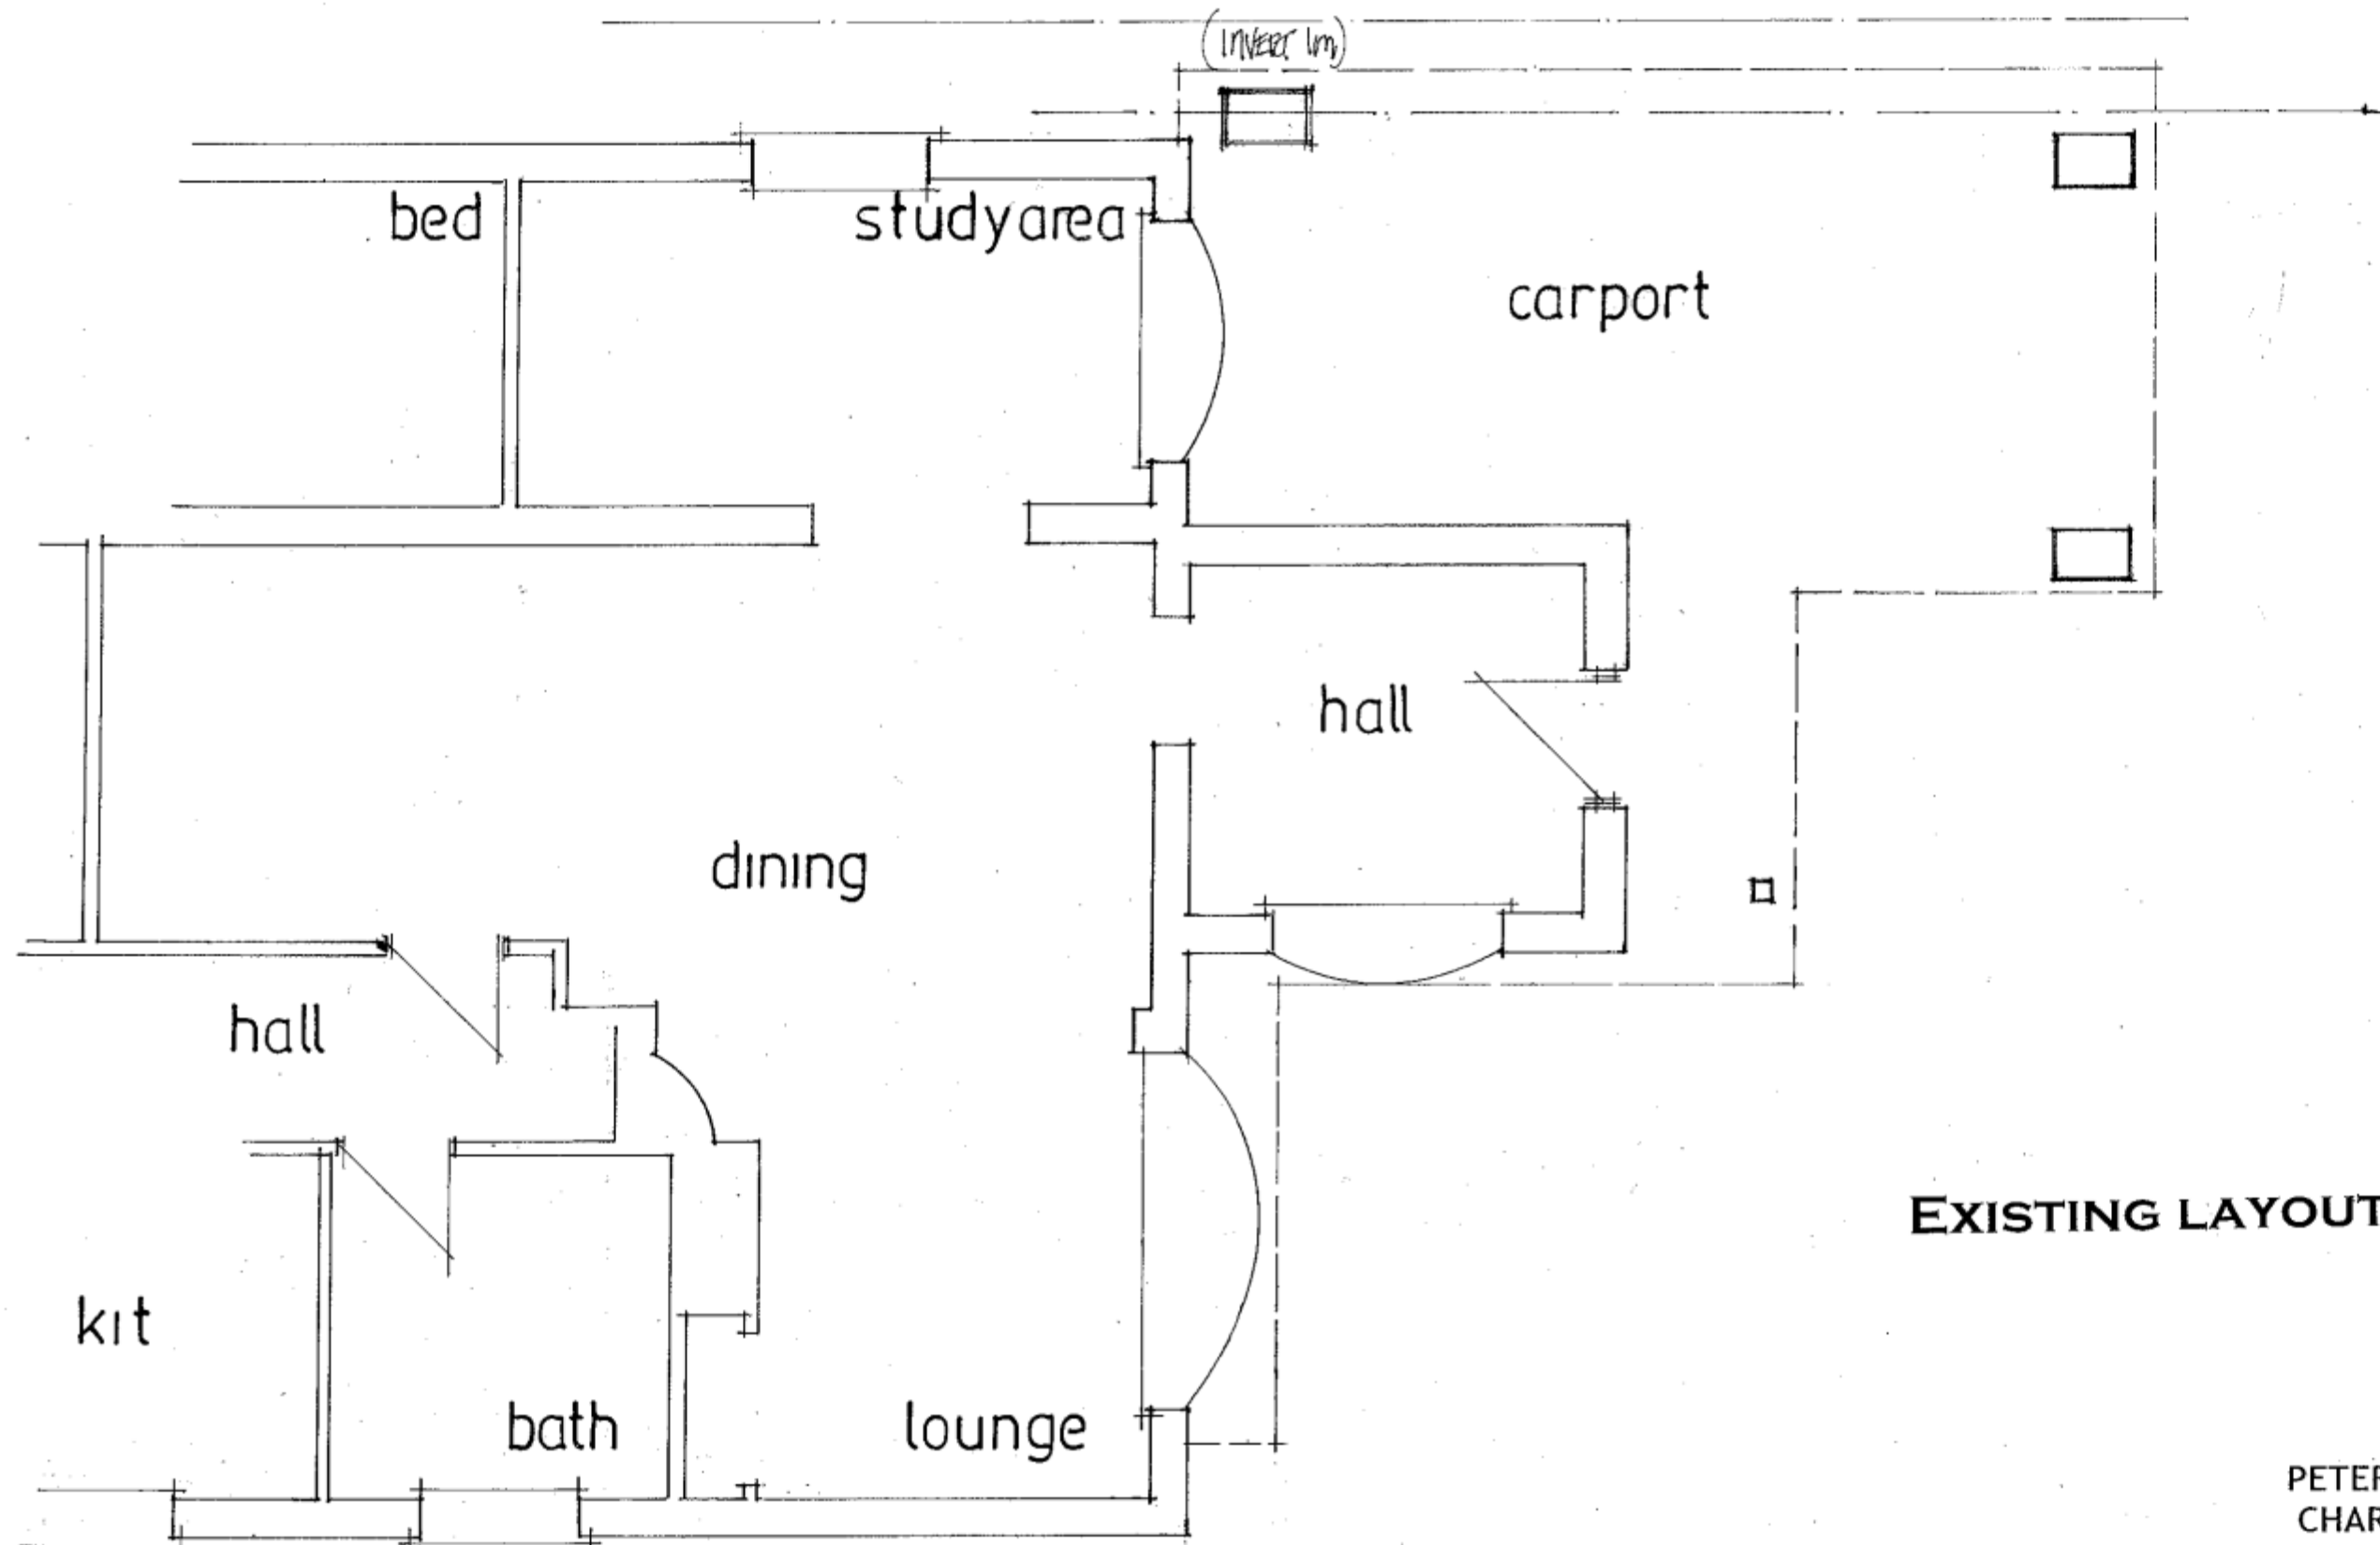

EXISTING LAYOUT

date oct 2011
scale 1:50

PETER J. WALKER MRICS
CHARTERED SURVEYOR
182 SEAFRONT, HAYLING ISLAND, HANTS
PO11 9 AN

TEL: 02392 467571