


HAVANT BOROUGH
COUNCIL
28 OCT 2010
RECEIVED

PERMIT

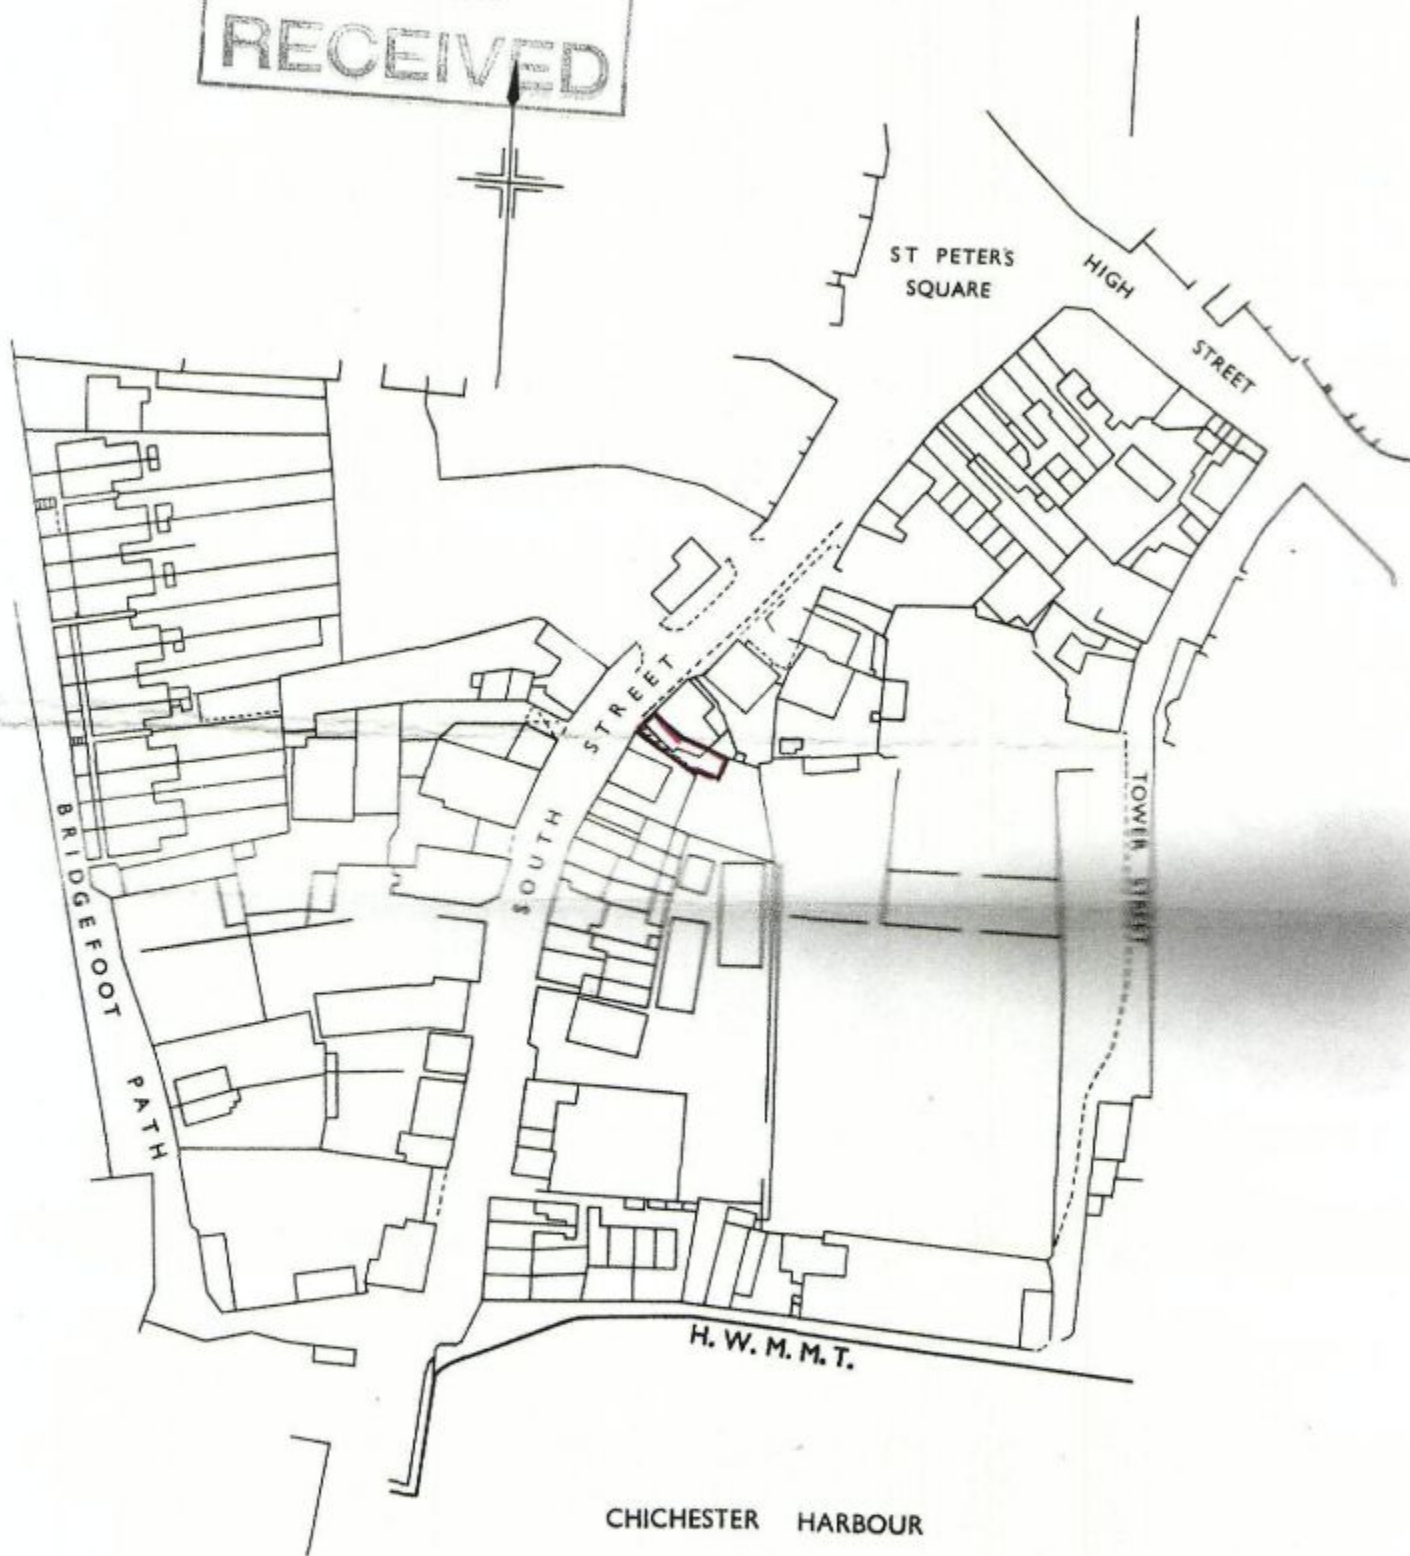

SU 7405 | SU 7505

1/1250