REFUSE

HAVANT BOROUGH COUNCIL
01 APR 2011
RECEIVED

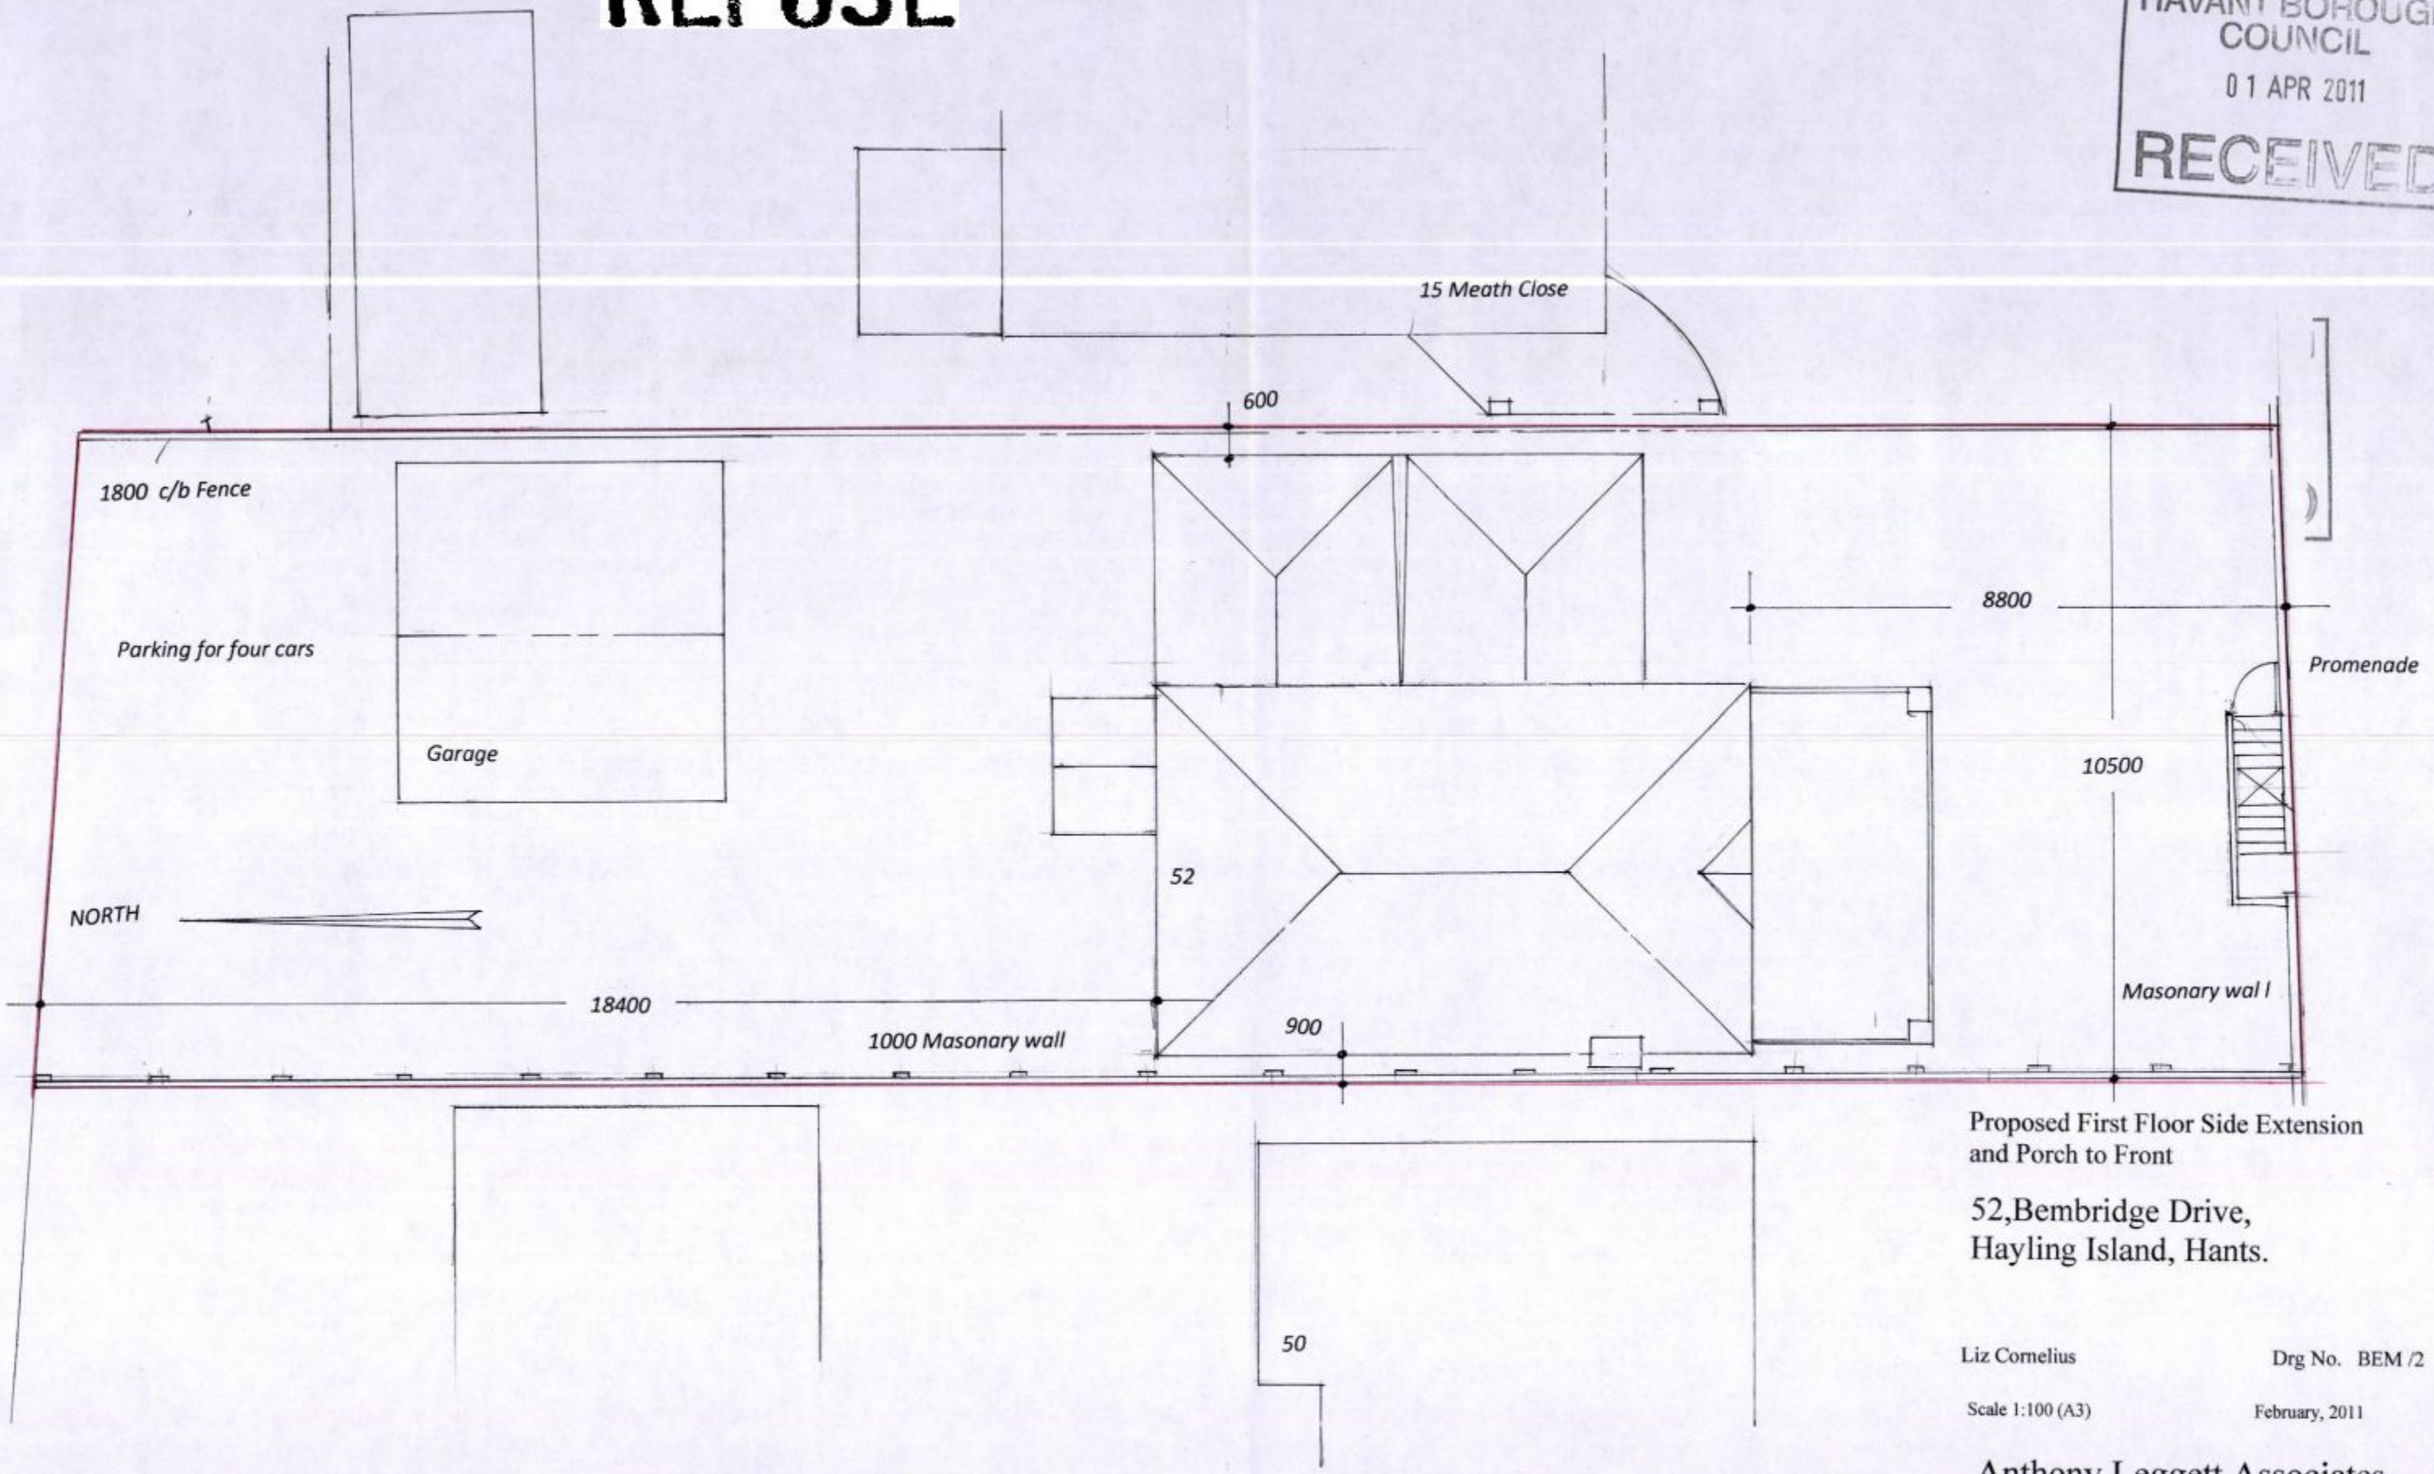

Proposed First Floor Side Extension and Porch to Front

52,Bembridge Drive,
Hayling Island, Hants.

Liz Cornelius

Drg No. BEM /2

Scale 1:100 (A3)

February, 2011

Planning Application

Scale _____ metres

Anthony Leggett Associates

Architectural Services - Surveyors

82 Battenburg Avenue, Portsmouth, PO2 0SW

tel: 02392 - 693951

Mobile : 0790 33 22 859

The CHARTERED INSTITUTE of BUILDING