

PERMIT

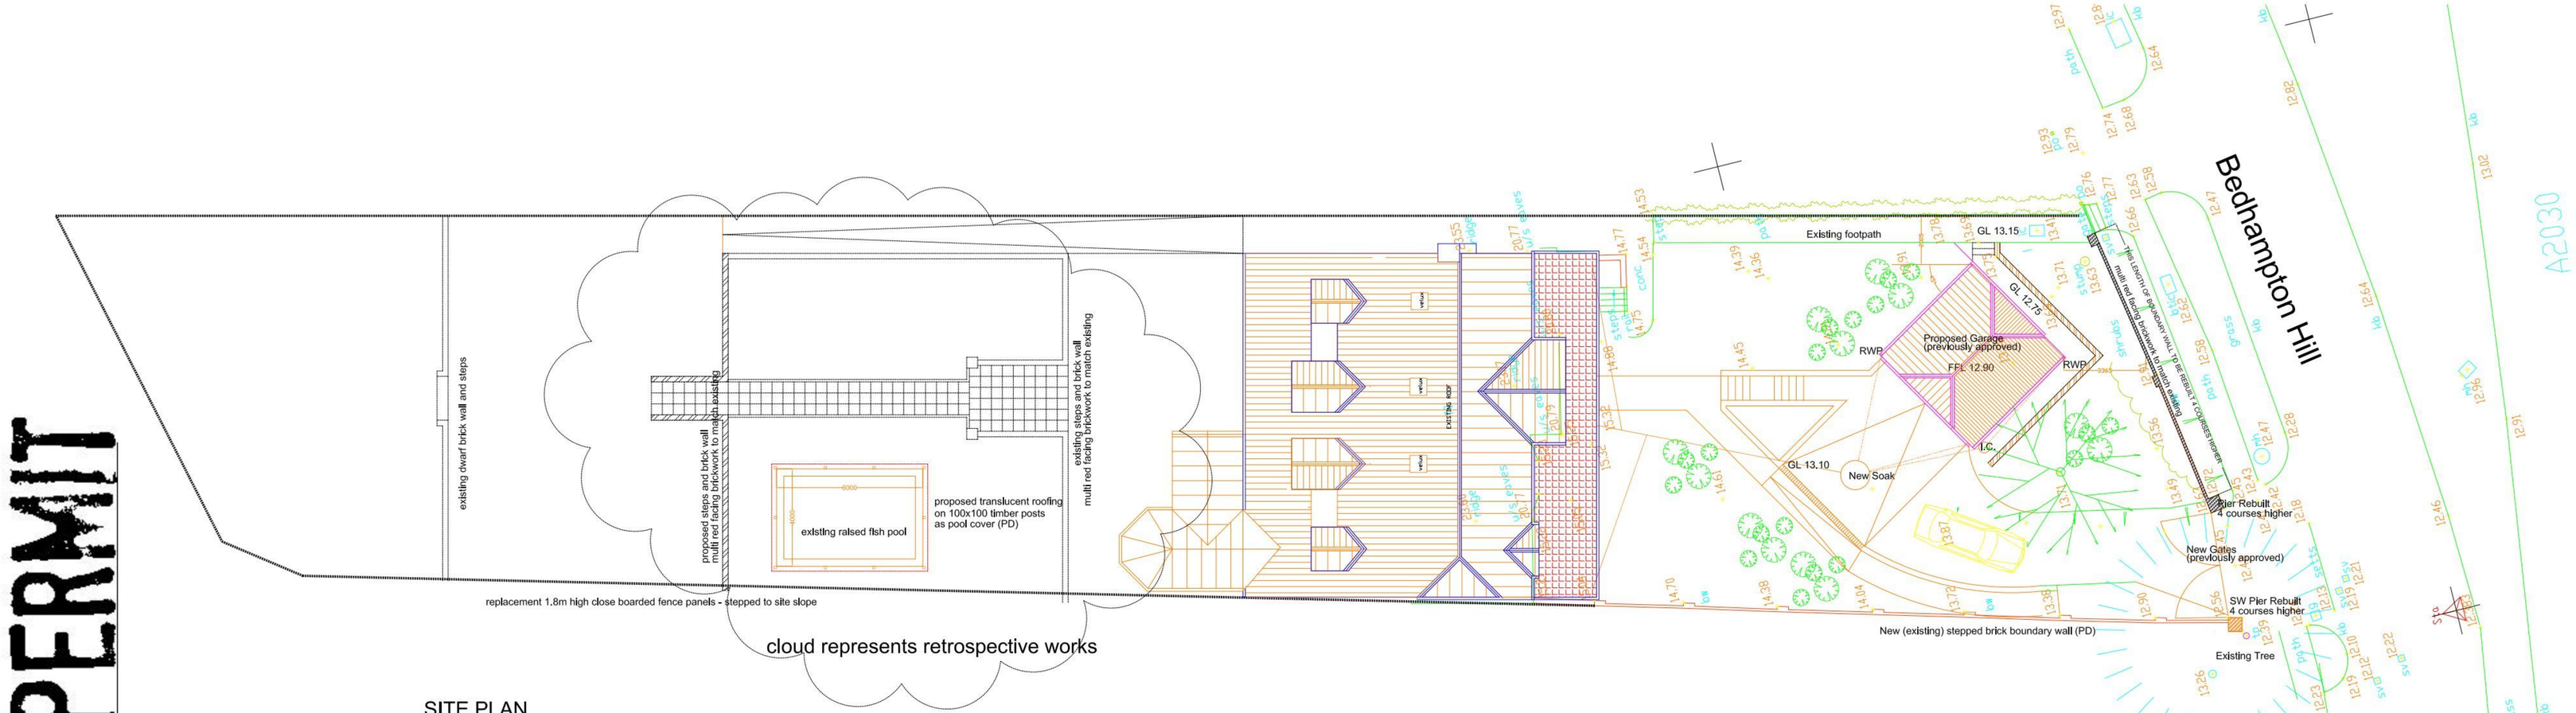

SITE PLAN

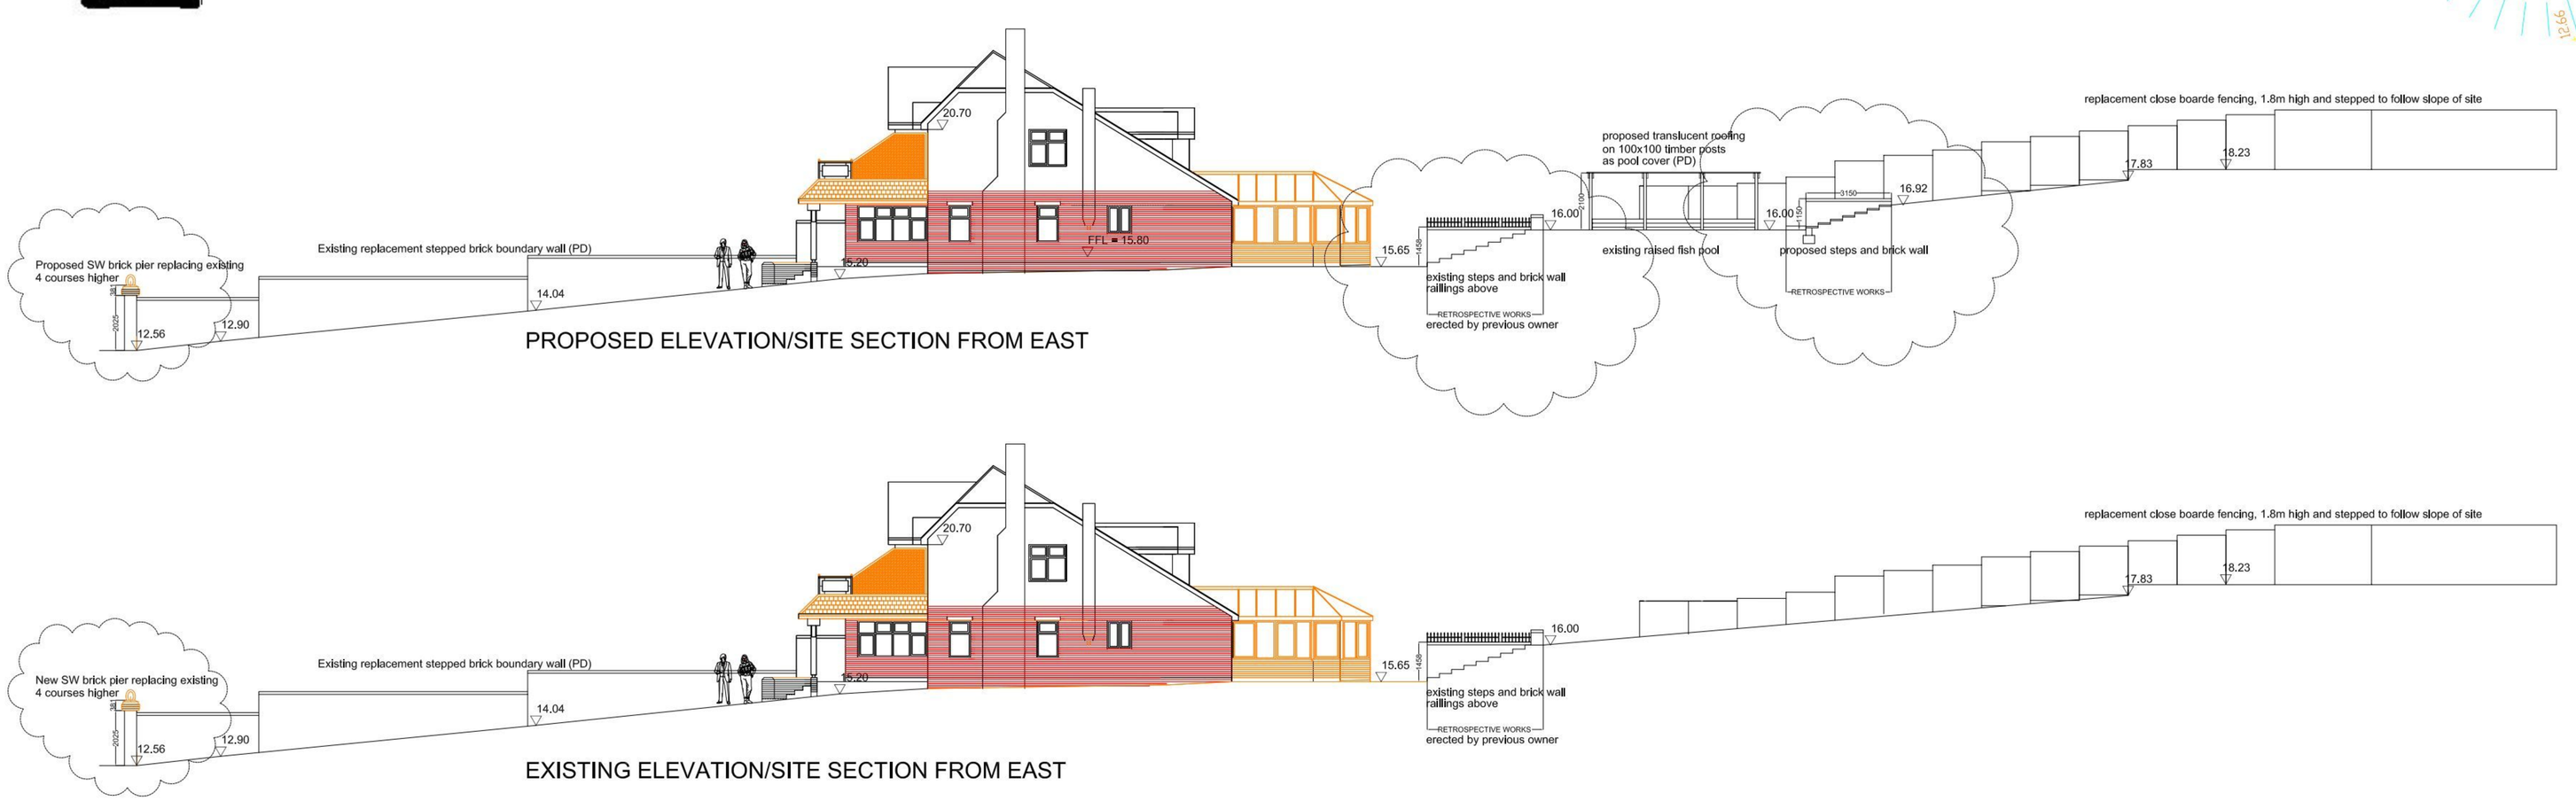

PROPOSED ELEVATION/SITE SECTION FROM EAST


EXISTING ELEVATION/SITE SECTION FROM EAST



EXISTING SOUTH ELEVATION



PROPOSED SOUTH ELEVATION

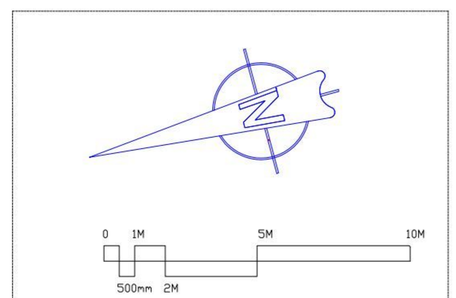

Original Drawing Size = A0

SCALE	1/100
DATE	19/11/10
AUTHOR	PG
TITLE	Proposed Regularisation of Boundary Walls and garden retaining walls
	70, Bedhampton Hill, Havant.
DETAIL	Site Layout
DRAWING No	10/101/01

CONTRACTOR MUST CHECK ALL DIMENSIONS ON SITE ONLY FIGURED DIMENSIONS ARE TO BE WORKED FROM DISCREPANCIES MUST BE REPORTED TO THE ARCHITECT BEFORE PROCEEDING
© COPYRIGHT

PETER GALLOWAY PARTNERSHIP
pgp
ARCHITECTS
BURGAN HOUSE, B/10 EAST STREET,
HAVANT, HAMPSHIRE PO9 1AQ
TEL 02392 472650 FAX 02392 472702