PERMIT

NOTES:
This drawing has been produced solely for PLANNING/DESIGN.
Do not Scale from this Drawing except for planning purposes.
This drawing is the copyright of MF Designs Ltd.



South



East



North

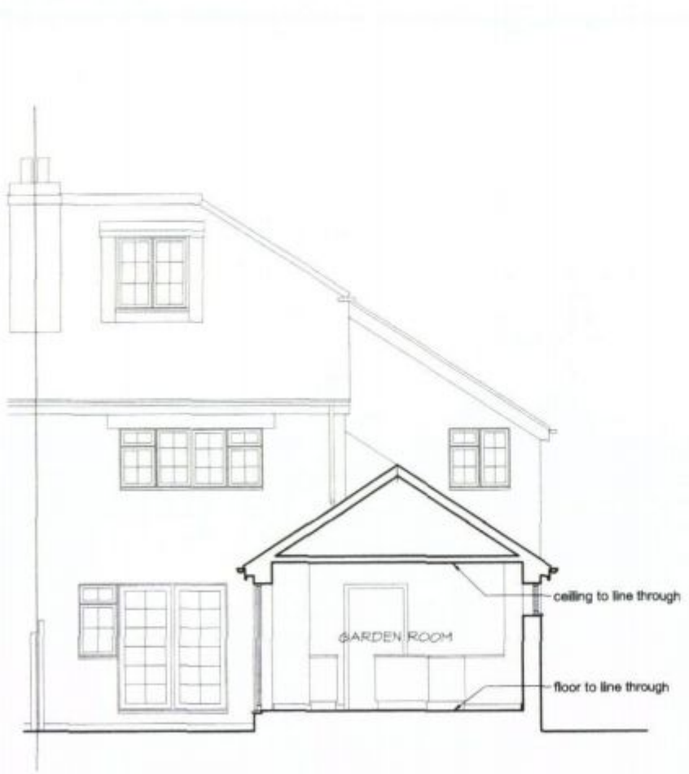

Typical Section

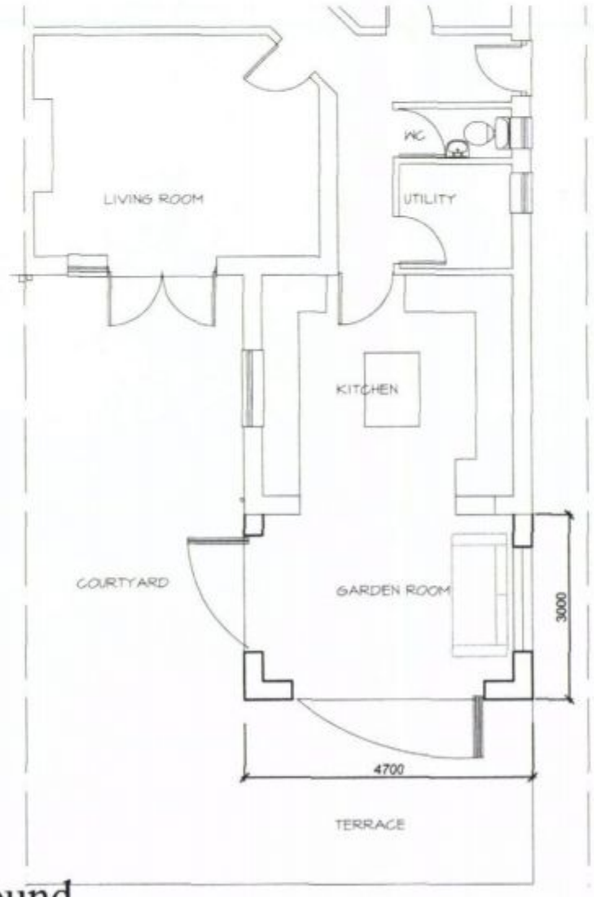

Ground

HAVANT BOROUGH COUNCIL
24 OCT 2011
RECEIVED

NORTH

mf designs ltd
Chartered Architects
12 Wensley Gardens • Emsworth • Hampshire • PO10 7RA
Director: Martin Farrer RIBA • Co Registration No.4507379
t 01243 377766
e admin@mfdesigns.org.uk

Date: Oct 2011
Scale: 1:100
Job No: 3026
Drg No: 003

PROPOSED GARDEN ROOM
9 KINGS ROAD, EMSWORTH. PO10 7HN