PERMIT




Ground Floor Plan Scale 1:50




First Floor Plan Scale 1:50



East Wesr Site Section Scale 1:100

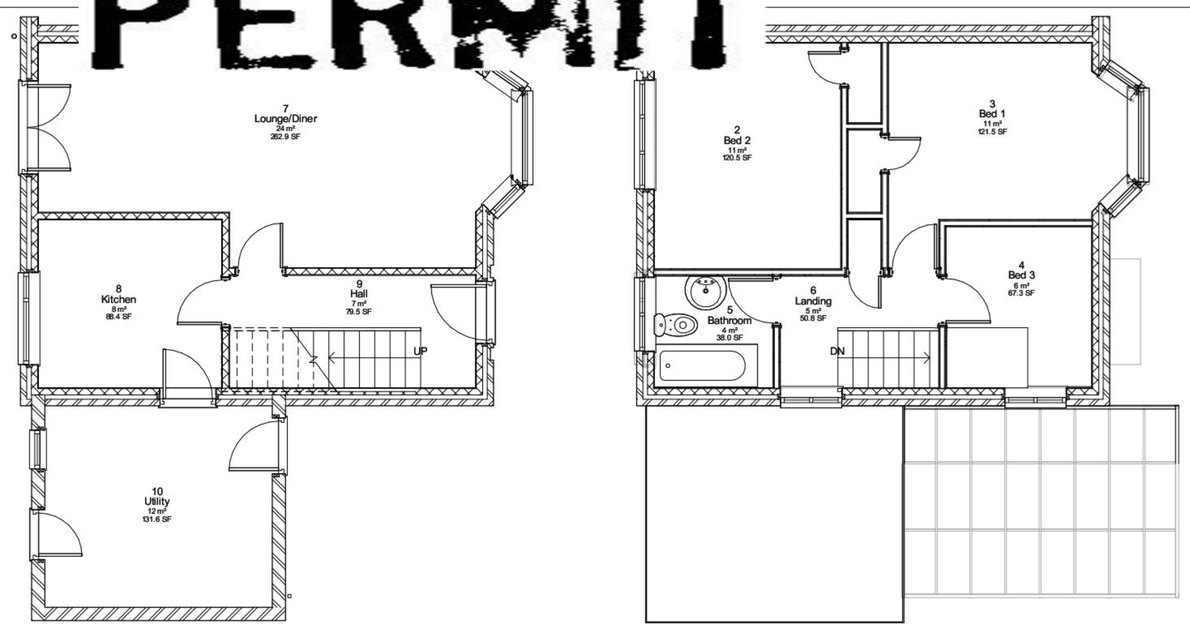

North South Site Section Scale 1:100



Street Scene from South East

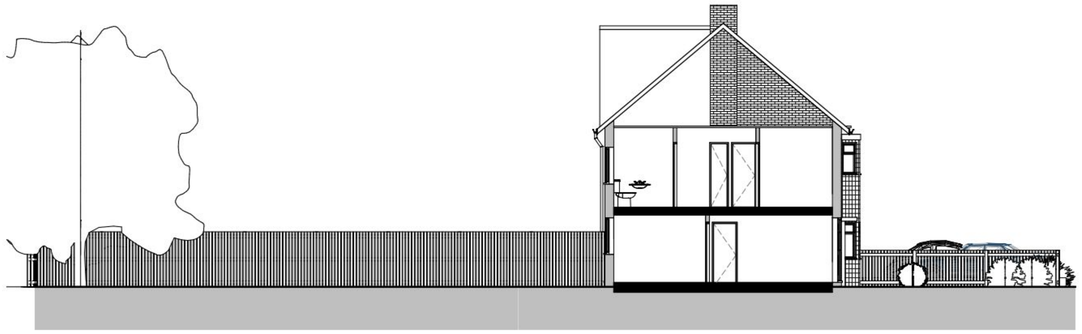

Street Scene fron East

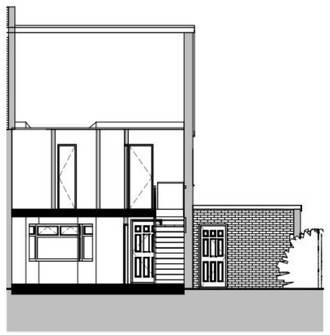

Street Scene from North




20 0 20

Metres

Site Plan Scale 1:500

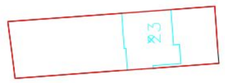


20 0 20 40 60 80 100

Metres

Location Map Scale 1:1000

This plan was Purchased from Reebrook Waterlooville in June 2011 licence number 00007200

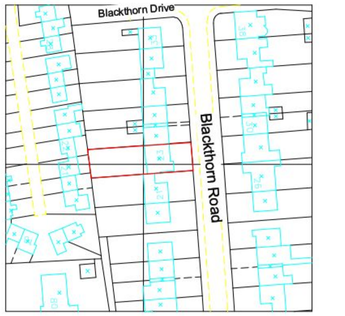
IJ Murray Associates

www.ijma.co.uk

IJ Murray Associates
173 Havant Road
Hayling Island
Hampshire
PO11 0LF
Phone 02392469004
Mob 07779 246915
e-mail ian@ijma.co.uk


These drawings are for planning and building regulation purposes only and are not for construction. All dimensions should be checked on site before work commences


These Drawings are the property of IJ Murray Associates (part of Clanfield Media Ltd) and should not be reproduced or used in any way without the permission of a Director of Clanfield Media Ltd


| No. | Description | Date |
|---|---|---|
| | | |

Mr D Clark

23 Blackthorn Rd

Existing Plans Site Sections and Views

| | |
|---|---|
| Project number | Project Number |
| Date | Issue Date |
| Drawn by | Author |
| Checked by | Checker |
| | A101 |
| Scale | As indicated |

25/08/2011 13:27:27