

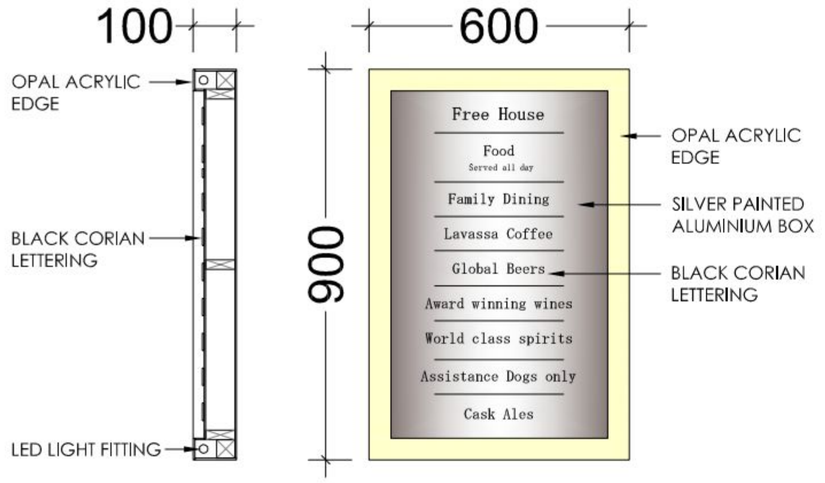


AMENITY SIGNS

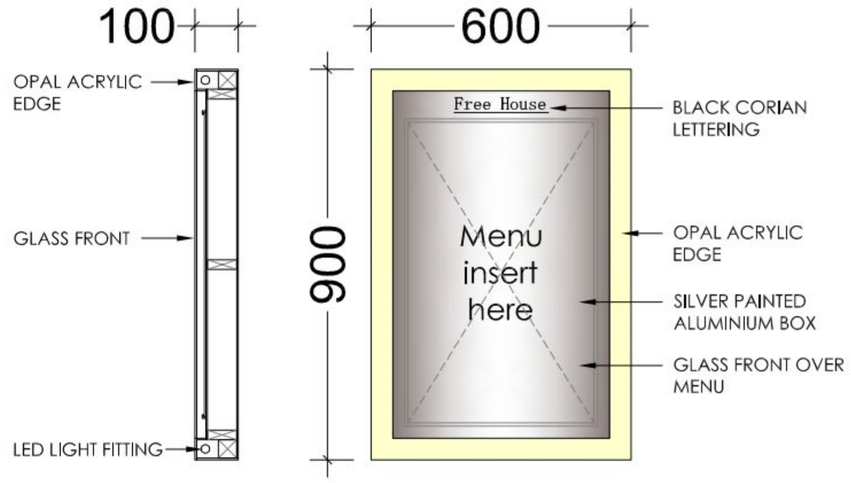

MENU SIGNS

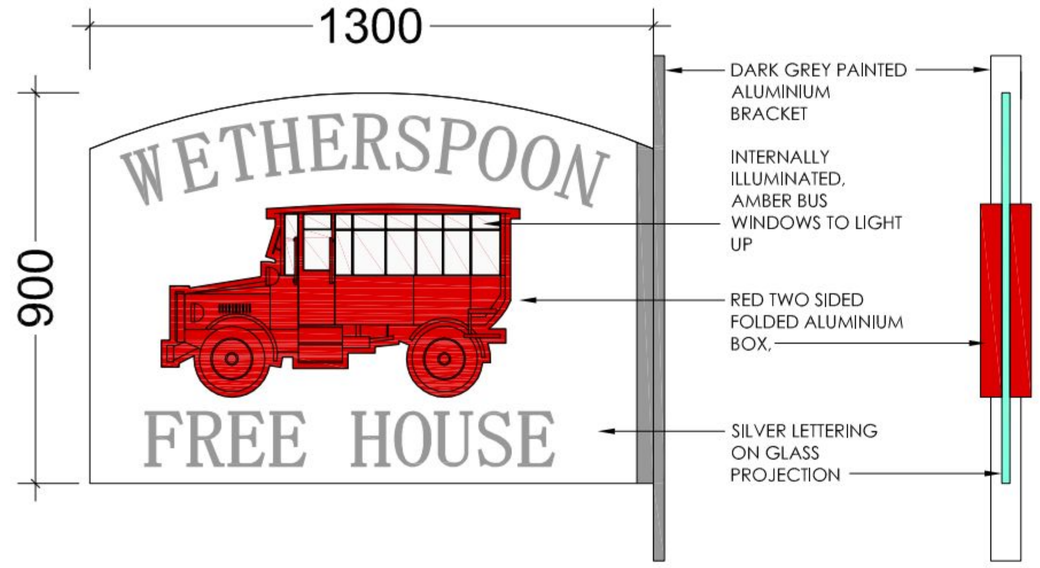


PROJECTING SIGN DETAIL (HANGING SIGN)


PROJECTING SIGN SECTION (HANGING SIGN)

SCALING OFF THIS DRAWING IS FOR PRICING PURPOSES ONLY. ALL DIMENSIONS MUST BE VERIFIED ON SITE FOR CONSTRUCTION AND FABRICATION.


TO BE READ IN CONJUNCTION WITH RJD STANDARD BRIEFING DOCUMENT AND ALL RELEVANT STRUCTURAL DRAWINGS/SIGNAGE DRAWING

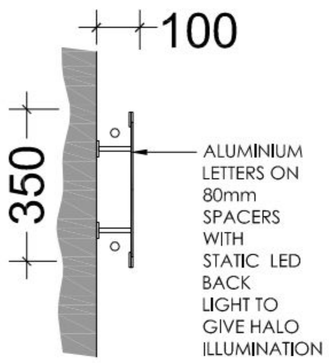


LETTERING SECTION TO SIDE AND REAR ELEVATIONS

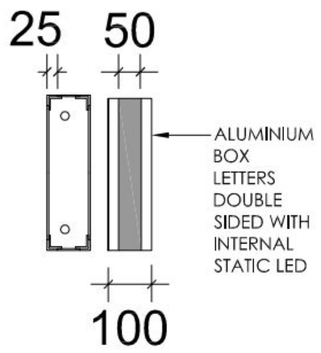

LETTERING SECTION TO FRONT ELEVATION

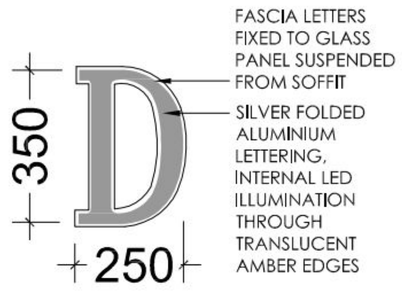

LETTERING DETAIL

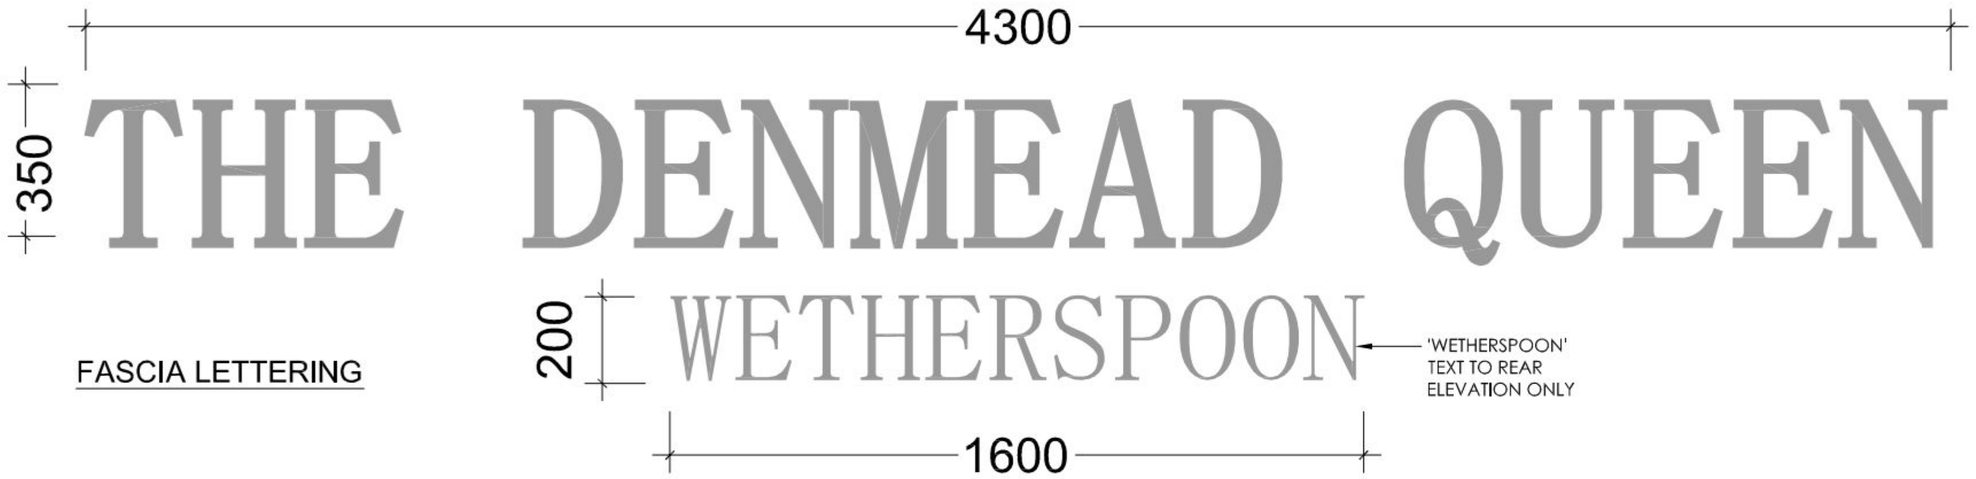


FASCIA LETTERING


PERMIT



PROPOSED FRONT ELEVATION

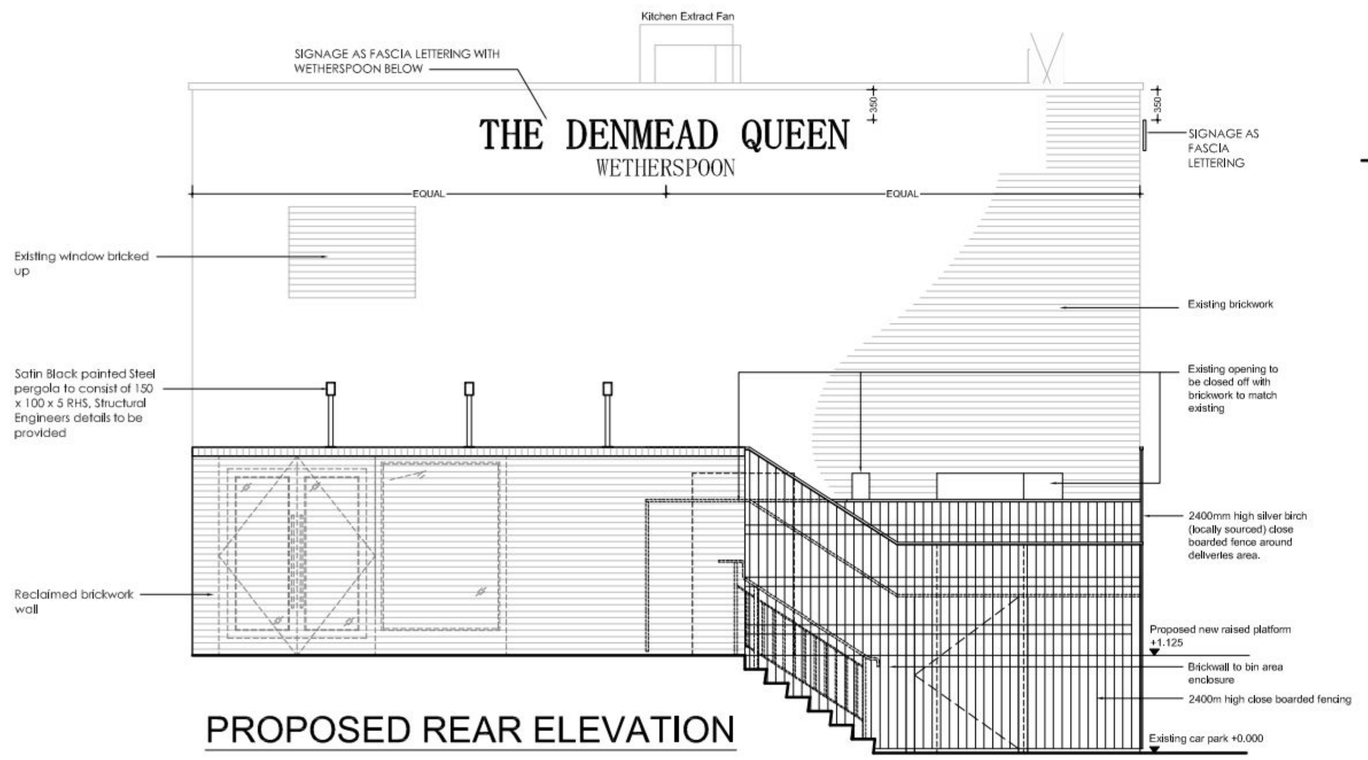

PROPOSED REAR ELEVATION

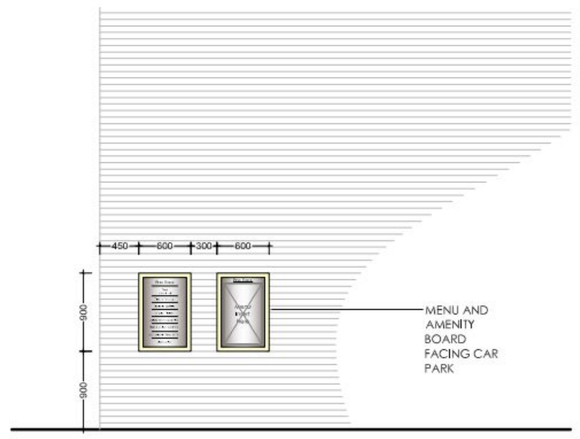

PART SIDE

rjd Architectural Design & Project Management

Tel - 01279 874 188
www.rjd.eu.com
email@rjd.eu.com

The Stansted Centre,
Parsonage Road,
Takeley, Essex.
CM22 6PU

project
THE DENMEAD QUEEN, QUEENS PARADE
LONDON ROAD
WATERLOOVILLE PO7 7EB

Pub No.

client
J D WETHERSPOON PLC
6256

drawing
SIGNAGE DETAILS

date	scale	drawing no.	rev
SEP 11	1:10	09058/121	