


PERMIT

HAVANT BOROUGH COUNCIL
DEVELOPMENT CONTROL
30 AUG 2011
RECEIVED

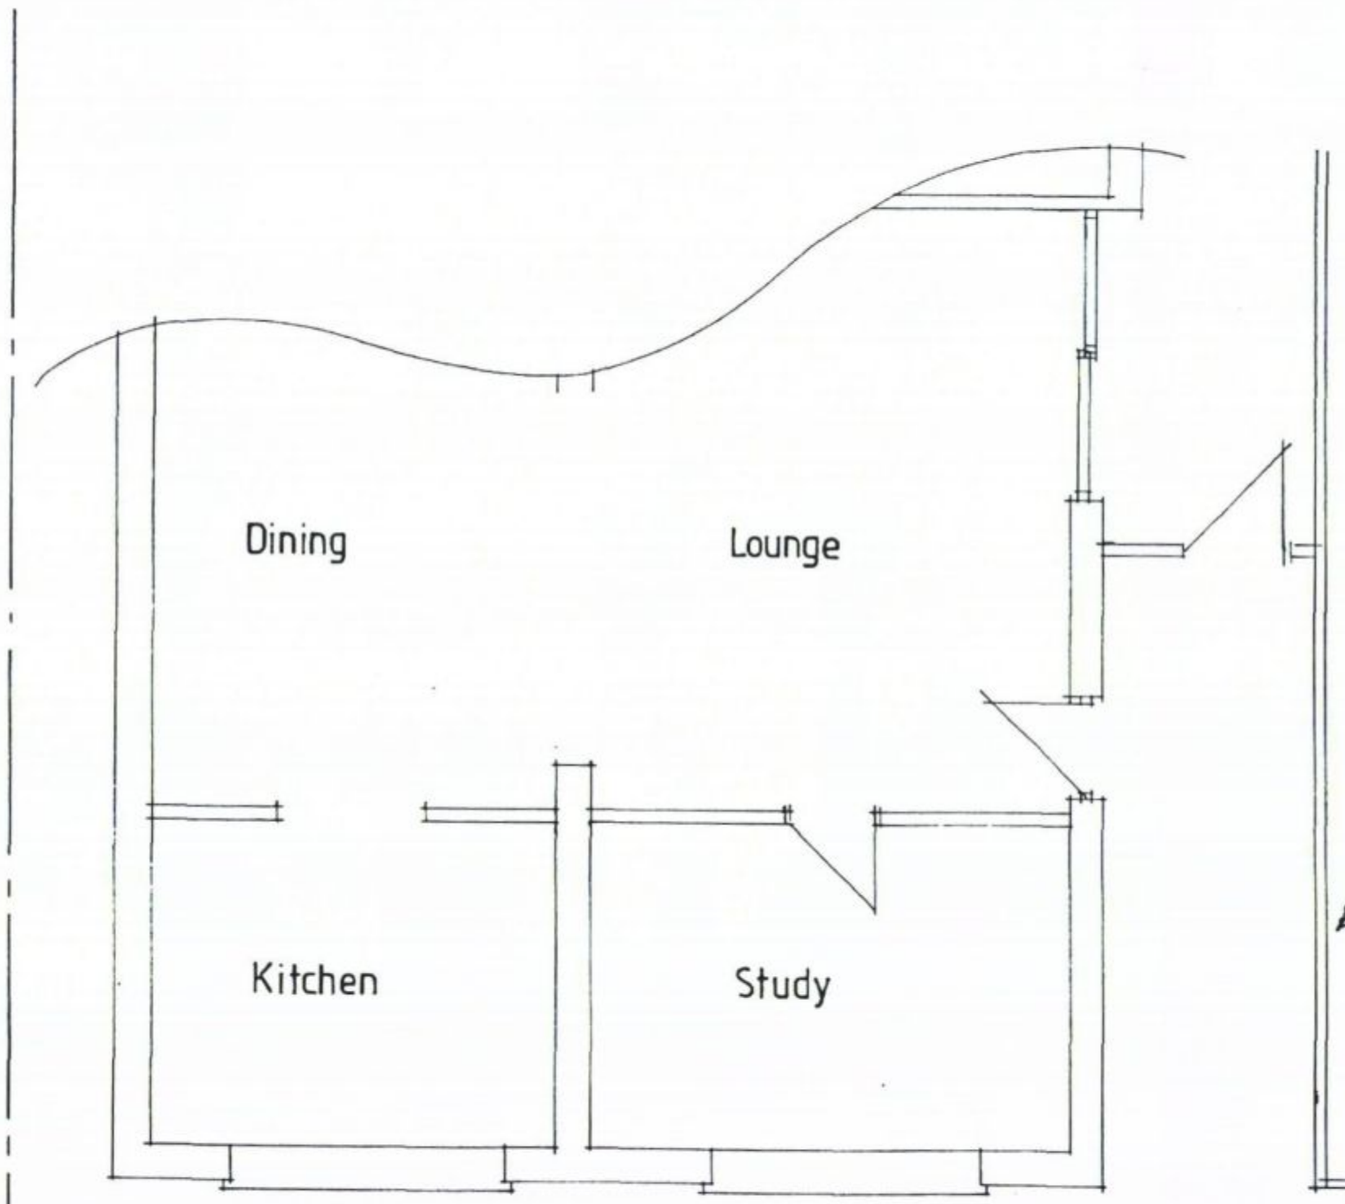

Part Ground Floor Plan - existing

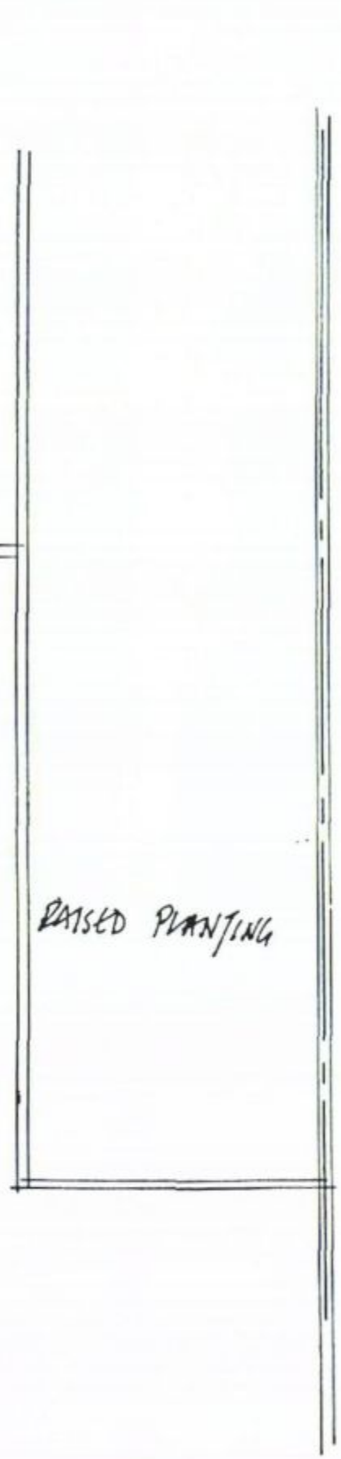

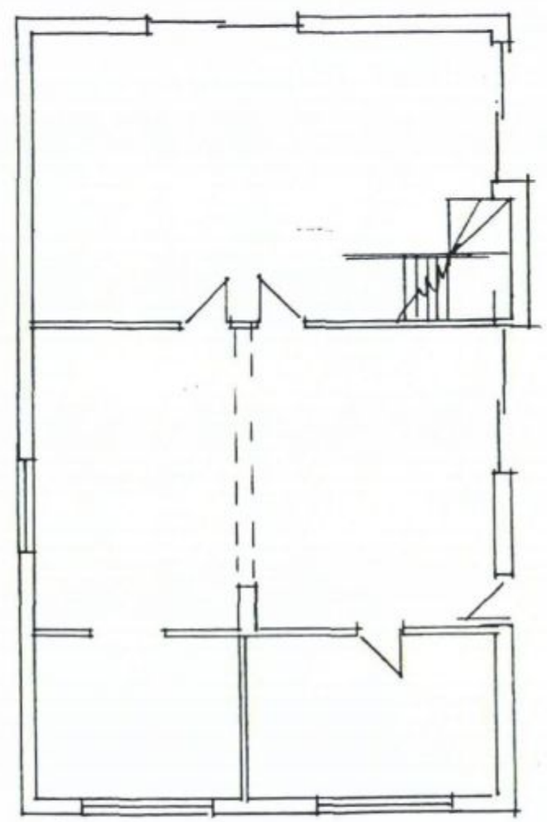

EXISTING GROUND FLOOR PLAN

1:50 0 50 100 200 300 400 500

1:100 0 5 10 20 30 40 50 mm

212 Havant Road
Hayling Island

SCALE 1:50 1:100

AUGUST 2011

01